WINCORE™
WINDOWS & DOORS

250 Staunton Turnpike, Parkersburg, WV 26104

# 400/500 Series
# Vinyl Sliding Patio Door
## "NON-IMPACT"




EVALUATED FOR USE IN THE STATE OF TEXAS

The Wincore Sliding Patio Door described herein complies with the 2006 International Residential Code (IRC), Sections R308.6 and the 2006 International Building Code (IBC), Sections 1405.12, 1609, 1714.5, 2403 and 2404 (including Texas revisions) subject to the following conditions:

1. Anchors shall be as listed and spaced as shown in the details. Anchor embedment to base material shall be beyond roof covering.
2. When used in areas requiring wind-borne debris protection this product is required to be protected with an impact resistant covering that complies with Section R301.2.1.2 of the IRC and Section 1609.1.2 of the IBC.
3. Allowable design pressure requirements must be equal to or less than the design pressure rating shown in the design pressure chart, sheet 1 of this drawing.
4. Conditions not covered by this drawing are subject to further engineering analysis.

**TABLE OF CONTENTS**

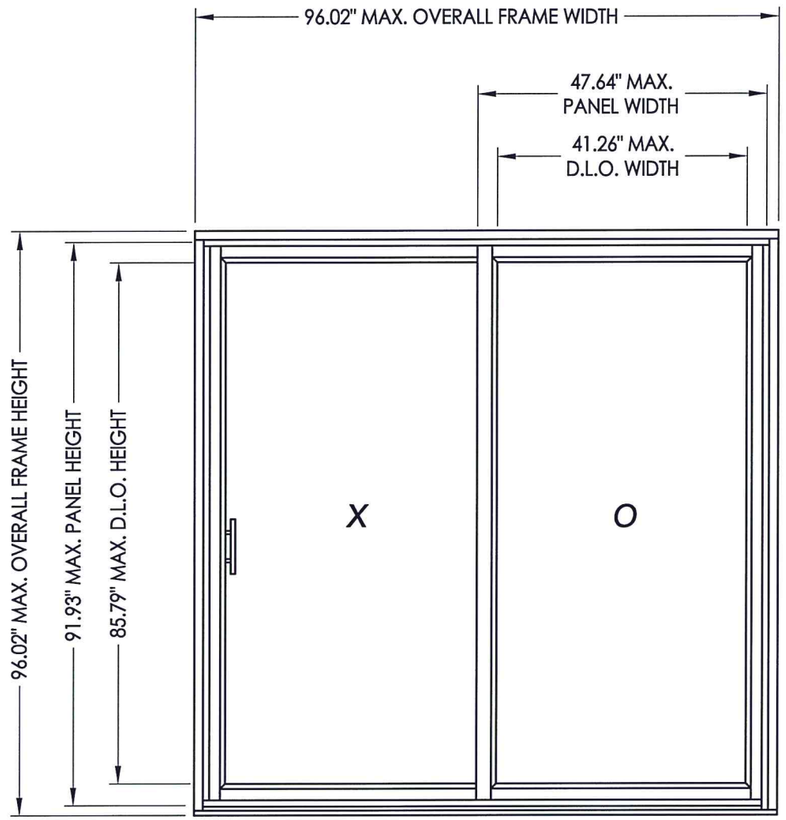
| SHEET# | DESCRIPTION |
|---|---|
| 1 | Typical elevation, design pressures & general notes |
| 2 | Horizontal & vertical cross sections |
| 3 | Frame anchoring |
| 4 | Glazing details |
| 5 | Bill of materials & components |


| OVERALL FRAME DIMENSION | MAX. PANEL DIMENSION | MAX. D.L.O. DIMENSION | GLASS TYPE | DESIGN PRESSURE (PSF) | |
|---|---|---|---|---|---|
| | | | | POSITIVE | NEGATIVE |
| 71.85" x 81.69" | 35.39" X 77.56" | 29.06" X 71.18" | G1, G2, G3 | +55.0 | -55.0 |
| 96.02" x 96.02" | 47.64" X 91.93" | 41.26" X 85.79" | G1, G2, G3 | +35.0 | -35.0 |




5/1/2015

Documents Prepared By: Lyndon F. Schmidt, P.E.
TEXAS P.E. #104123

RW BUILDING CONSULTANTS, INC.
P.O. Box 230 Valrico FL. 33595
Phone No.: 813.659.9197

TEXAS BOARD OF PROFESSIONAL ENGINEERS
CERTIFICATE OF REGISTRATION # F-11852

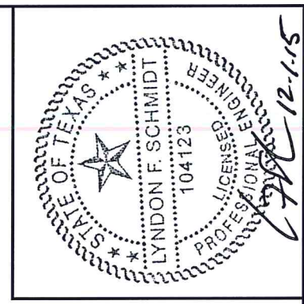PRODUCT: 400/500 SERIES SLIDING PATIO DOORS

PART OR ASSEMBLY: TYPICAL ELEVATION, DESIGN PRESSURES & GENERAL NOTES

| NO. | DATE | BY | REVISIONS |
|---|---|---|---|

DATE: 9/4/14
SCALE: N.T.S.
DWG. BY: JK
CHK. BY: LFS
DRAWING NO.: TX-4466
SHEET 1 OF 5

© 2014 R.W. BUILDING CONSULTANTS INC.

\\2012ess\rwbc\A - Projects\Project Folders\Proj 1701 - 1800\PF 1709\D. RWBC Drawings\Texas 2014\TX-4466-69.dwg, TX-4466







2/2 **VERTICAL CROSS SECTION**




NOTE: Install sealant under fin when optional fin installation is used. Anchor through frame as shown - anchors not required through fin.

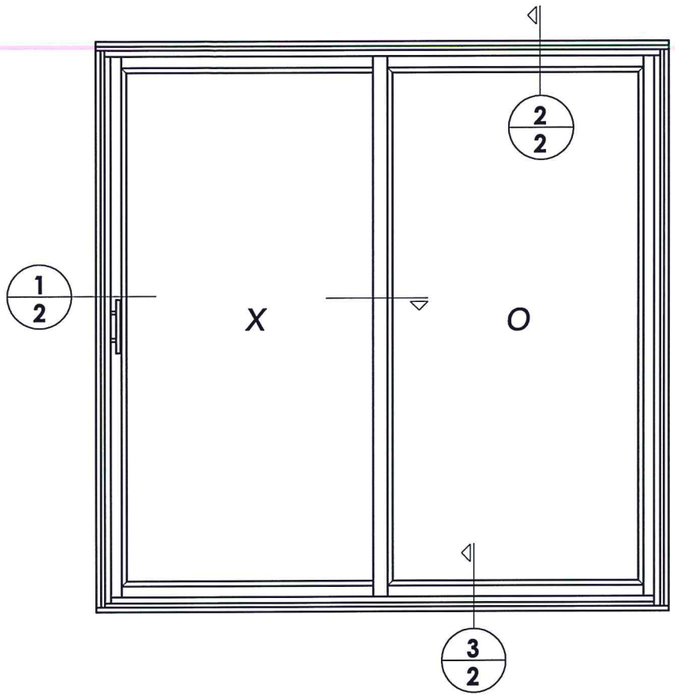1/2 **HORIZONTAL CROSS SECTION**

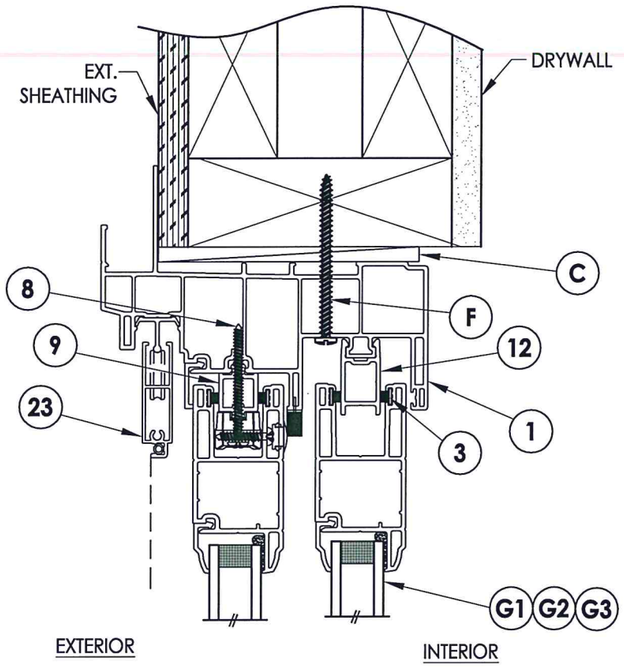


3/2 **VERTICAL CROSS SECTION**

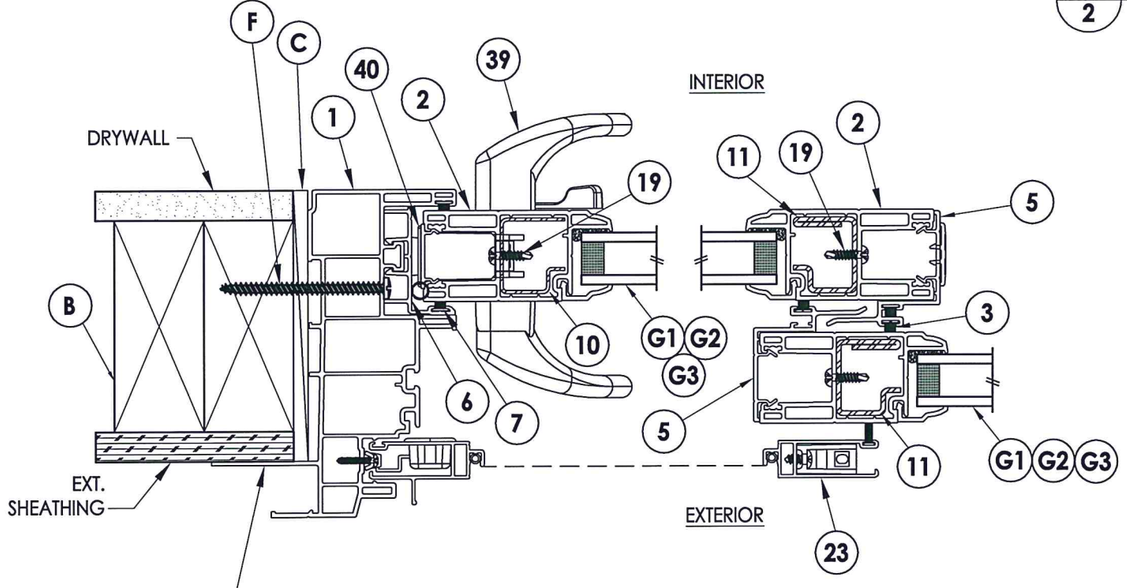
Documents Prepared By: Lyndon F. Schmidt, P.E.
TEXAS P.E. #104123

RW BUILDING CONSULTANTS, INC.
P.O. Box 230 Valrico FL. 33595
Phone No.: 813.659.9197

TEXAS BOARD OF PROFESSIONAL ENGINEERS
CERTIFICATE OF REGISTRATION # F-11852

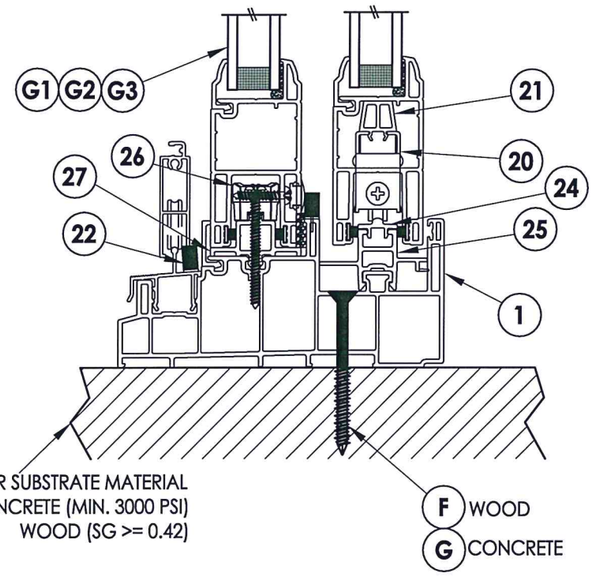
PRODUCT: 400/500 SERIES SLIDING PATIO DOORS

PART OR ASSEMBLY: HORIZONTAL & VERTICAL CROSS SECTIONS

| NO. | DATE | BY |
|---|---|---|
| REVISIONS | | |

DATE: 9/4/14
SCALE: N.T.S.
DWG. BY: JK
CHK. BY: LFS
DRAWING NO.: TX-4466
SHEET 2 OF 5

© 2014 R.W. BUILDING CONSULTANTS INC.

\\2012ess\rwbc\A - Projects\Project Folders\Proj 1701 - 1800\PF 1709\D. RWBC Drawings\Texas 2014\TX-4466-69.dwg, 6.2




## FRAME ANCHORING

*CONCRETE ANCHOR NOTES:*

1. *Concrete anchor locations at the corners may be adjusted to maintain the min. edge distance to mortar joints.*
2. *Concrete anchor locations noted as "MAX. ON CENTER" must be adjusted to maintain the min. edge distance to mortar joints, additional concrete anchors may be required to ensure the "MAX. ON CENTER" dimension are not exceeded.*
3. *Concrete anchor table:*

| ANCHOR TYPE | ANCHOR SIZE | MIN. EMBEDMENT | MIN. CLEARANCE TO MASONRY EDGE | MIN. CLEARANCE TO ADJACENT ANCHOR |
|---|---|---|---|---|
| ITW TAPCON® | 1/4" | 1-3/4" | 1-1/2" | 4" |
| ELCO ULTRACON® | 1/4" | 1-3/4" | 2-1/2" | 3" |

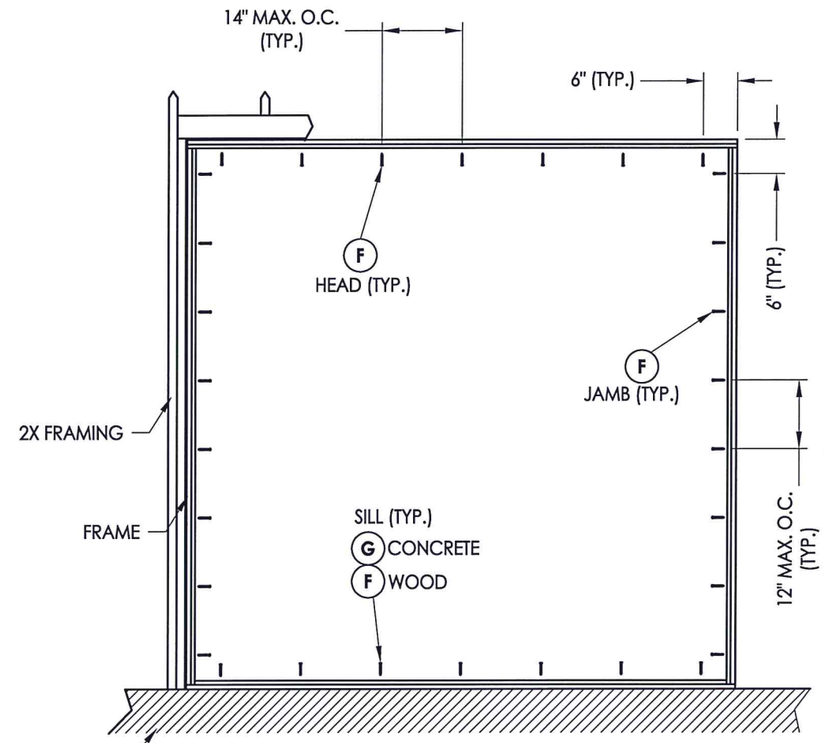STATE OF TEXAS
LYNDON F. SCHMIDT
104123
LICENSED
PROFESSIONAL ENGINEER

Documents Prepared By: Lyndon F. Schmidt, P.E.
TEXAS P.E. #104123

RW BUILDING CONSULTANTS, INC.
P.O. Box 230 Valrico FL 33595
Phone No.: 813.659.9197

TEXAS BOARD OF PROFESSIONAL ENGINEERS
CERTIFICATE OF REGISTRATION # F-11852

PRODUCT: 400/500 SERIES SLIDING PATIO DOORS

PART OR ASSEMBLY: FRAME ANCHORING

| NO. | DATE | BY | REVISIONS |
|---|---|---|---|

DATE: 9/4/14
SCALE: N.T.S.
DWG. BY: JK
CHK. BY: LFS
DRAWING NO.: TX-4466
SHEET 3 OF 5

© 2014 R.W. Building Consultants Inc.

\\2012ess\rwbc\A - Projects\Project Folders\Proj 1701 - 1800\PF 1709\D. RWBC Drawings\Texas 2014\TX-4466-69.dwg, 6.3




**G1 GLAZING DETAIL**




**G2 GLAZING DETAIL**

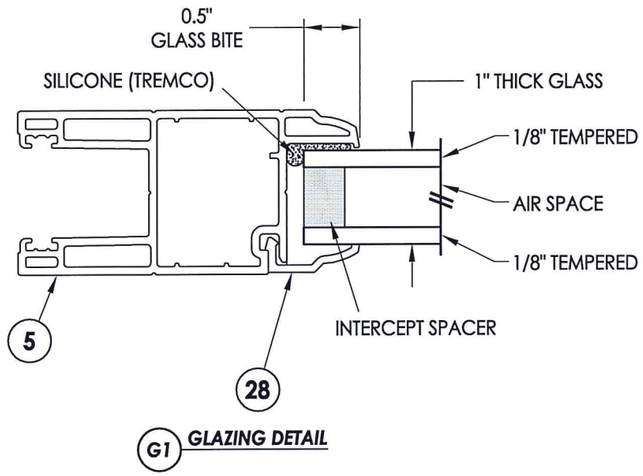


**G3 GLAZING DETAIL**

STATE OF TEXAS
LYNDON F. SCHMIDT
104123
LICENSED PROFESSIONAL ENGINEER
12-1-15

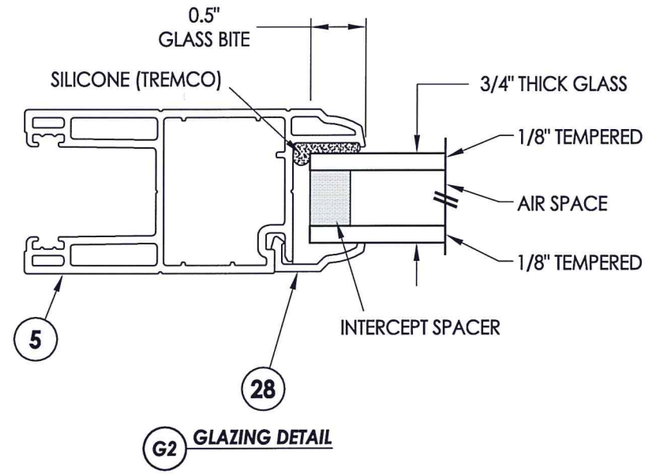
Documents Prepared By: Lyndon F. Schmidt, P.E.
TEXAS P.E. #104123

RW BUILDING CONSULTANTS, INC.
P.O. Box 230 Valrico FL, 33595
Phone No.: 813.659.9197

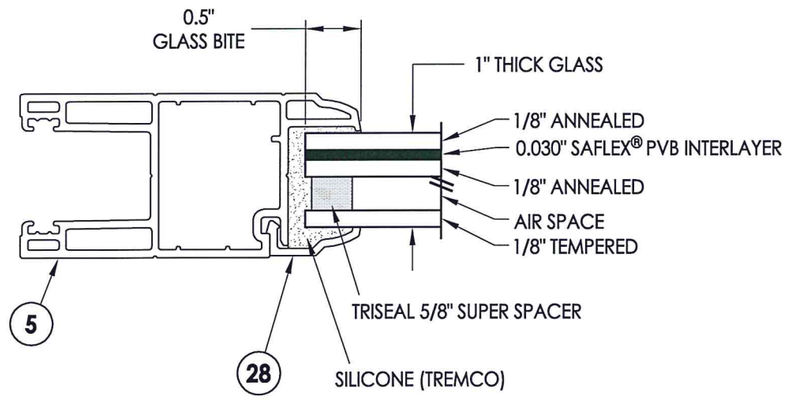TEXAS BOARD OF PROFESSIONAL ENGINEERS
CERTIFICATE OF REGISTRATION # F-11852


PRODUCT: 400/500 SERIES SLIDING PATIO DOORS

PART OR ASSEMBLY: GLAZING DETAILS

| NO. | DATE | REVISIONS | BY |
|---|---|---|---|

DATE: 9/4/14
SCALE: N.T.S.
DWG. BY: JK
CHK. BY: LFS
DRAWING NO.: TX-4466
SHEET 4 OF 5

© 2014 R.W. BUILDING CONSULTANTS INC.

\\2012ess\rwbc\A - Projects\Project Folders\Proj 1701 - 1800\PF 1709\D. RWBC Drawings\Texas 2014\TX-4466-69.dwg, 6.4

## BILL OF MATERIALS

| ITEM # | DESCRIPTION | MATERIAL |
|---|---|---|
| B | 2X FRAMING (SG >= 0.42) | WOOD |
| C | 1/4" MAX. SHIM SPACE | - |
| F | #10 PPH WOOD SCREW (1-3/8" MIN. EMBEDMENT REQ'D INTO WOOD) | STEEL |
| G | 1/4" ELCO OR ITW CONCRETE SCREW (1-3/4" MIN. EMBEDMENT REQ'D. INTO CONCRETE) | STEEL |
| 1 | FRAME* | PVC |
| 2 | STILE/RAIL* | PVC |
| 3 | WEATHERSTRIP (SCHLEGEL #HF-7522-270) | - |
| 4 | GLAZING BEAD* | PVC |
| 5 | INTERLOCK* | PVC |
| 6 | JAMB TRACK* | PVC |
| 7 | WEATHERSTRIP (SCHLEGEL #PB-8420-187) | - |
| 8 | #8 X 2" PAN HEAD QUADREX SCREW | STEEL |
| 9 | FIXED SUPPORT PANEL* | PVC |
| 10 | STILE REINFORCEMENT | STEEL |
| 11 | STILE REINFORCEMENT | STEEL |
| 12 | HEAD TRACK* | PVC |
| 19 | #8 X 5/8" PAN HEAD, SQUARE, SELF-DRILLING SCREW | STEEL |
| 20 | TANDEM WHEEL (TRUTH) | - |
| 21 | TANDEM WHEEL SHIM* | PVC |
| 22 | INSECT STOP | - |
| 23 | SCREEN | - |
| 24 | SLIDING PANEL RAIL | ALUM |
| 25 | OPERATING PANEL SUPPORT* | PVC |
| 26 | FIXED SASH ANCHOR BLOCK | - |
| 27 | FIXED PANEL SUPPORT* | PVC |
| 39 | HANDLE KIT | STEEL |
| 40 | MORTISE LOCK KIT/KEEPER | S.S. |

* THE APPROVED WHITE RIGID PVC EXTERIOR EXTRUSIONS FOR WINDOWS ARE TO BE PRODUCED BY EXTRUDERS LICENSEES IN "AAMA CERTIFICATION PROGRAMS FOR RIGID PVC EXTRUSIONS".




1 FRAME




2 STILE/RAIL

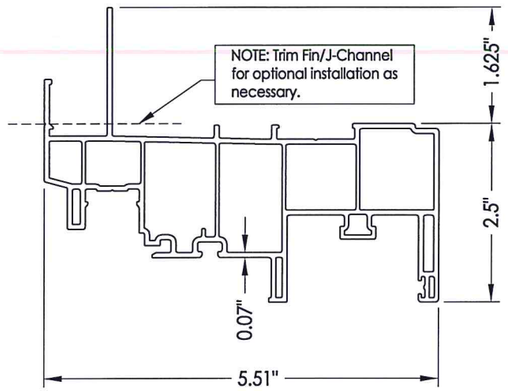


4 GLAZING BEAD

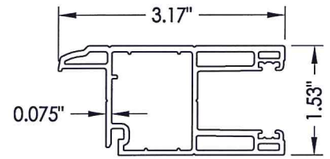


5 INTERLOCK

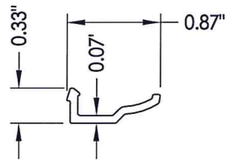


6 JAMB TRACK

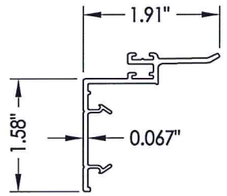


9 FIXED SUPPORT PANEL

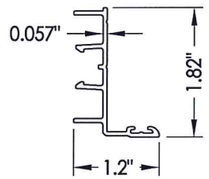


12 HEAD TRACK

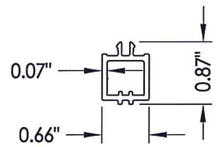


10 STILE REINFORCEMENT

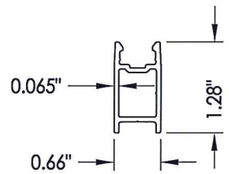


11 STILE REINFORCEMENT

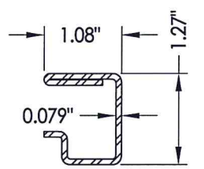


25 OPERATING PANEL SUPPORT

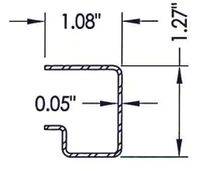


27 FIXED PANEL SUPPORT


Documents Prepared By: Lyndon F. Schmidt, P.E.
TEXAS P.E. #104123

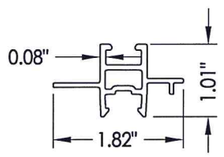RW BUILDING CONSULTANTS, INC.
P.O. Box 230 Valrico FL. 33595
Phone No.: 813.659.9197

TEXAS BOARD OF PROFESSIONAL ENGINEERS
CERTIFICATE OF REGISTRATION # F-11852

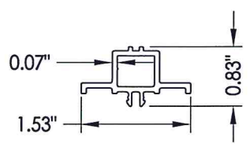
STATE OF TEXAS * LYNDON F. SCHMIDT 104123 LICENSED PROFESSIONAL ENGINEER *

PRODUCT: 400/500 SERIES SLIDING PATIO DOORS

PART OR ASSEMBLY: BILL OF MATERIALS & COMPONENTS

| NO. | DATE | BY | REVISIONS |
|---|---|---|---|

DATE: 9/4/14
SCALE: N.T.S.
DWG. BY: JK
CHK. BY: LFS
DRAWING NO.: TX-4466
SHEET 5 OF 5

© 2014 R.W. BUILDING CONSULTANTS INC.

\\2012ess\rwbc\A - Projects\Project Folders\Proj 1701 - 1800\PF 1709\D. RWBC Drawings\Texas 2014\TX-4466-69.dwg, 6.5