THERMA TRU®

THERMA TRU DOORS

118 INDUSTRIAL DR., EDGERTON, OH 43517

"VENTED" SIDELITES w/ GLAZED FIBERGLASS DOOR

INSWING

"NON-IMPACT"

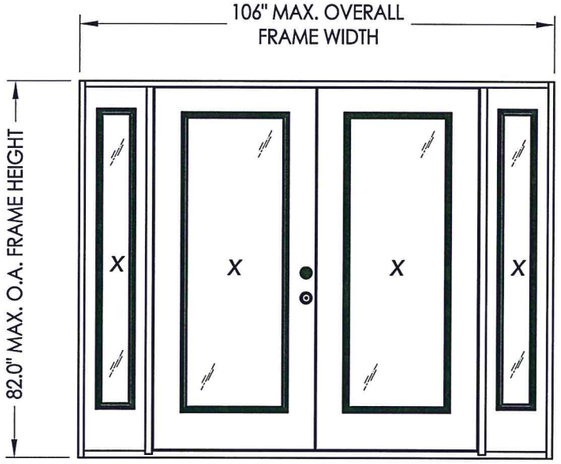

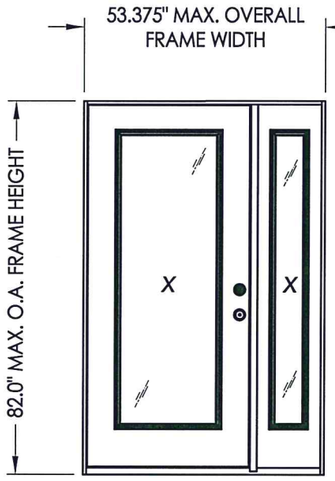

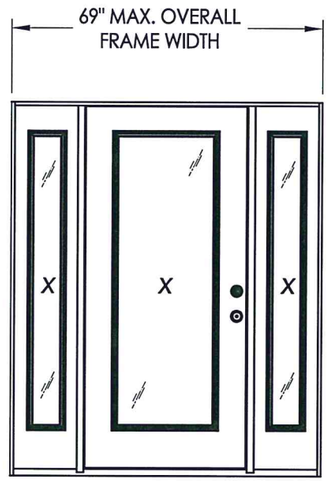

EVALUATED FOR USE IN THE STATE OF TEXAS

The Fiberglass Door described herein complies with the 2006 International Residential Code (IRC), Sections R301 & R613 and the 2006 International Building Code (IBC), Sections 1405.12, 1609, 1714.5, 2403 and 2404 (including Texas revisions) subject to the following conditions:

1. Anchors shall be as listed and spaced as shown in the details. Anchor embedment to base material shall be beyond wall dressing or stucco.
2. When used in areas requiring wind-borne debris protection this product is required to be protected with an impact resistant covering that complies with Section R301.2.1.2 of the IRC and Section 1609.1.2 of the IBC.
3. Allowable design pressure requirements must be equal to or less than the design pressure rating shown in the design pressure chart, sheet 1 of this drawing.
4. Conditions not covered by this drawing are subject to further engineering analysis.
5. Fiber-Classic and Smooth-Star Door and Sidelite panels require the use of "J" part numbers. These door and sidelite panels must be stained or painted within six months of installation.

TABLE OF CONTENTS

SHEET#	*DESCRIPTION*
1	Typical elevations, design pressures & general notes
2	Door panel details
3	Sidelite panel details and glazing details
4	Elevations
5	Horizontal cross sections
6	Vertical cross sections
7	Frame anchoring
8	Hardware details
9	Hardware strike details
10	Bill of materials and components

CONFIGURATION	*MAX. FRAME DIMENSION*	*DOOR GLAZING TYPE*	*DESIGN PRESSURE (PSF) Multi-Point Door Lock*		*DESIGN PRESSURE (PSF) Lock & Deadbolt*	
			POSITIVE	*NEGATIVE*	*POSITIVE*	*NEGATIVE*
XX	53.375" x 82.0"	FLUSH GLAZING	+55.0	-55.0	+65.0	-65.0
		LIP LITE GLAZING	+40.0	-40.0	+45.0	-45.0
XXX	69.0" x 82.0"	FLUSH GLAZING	+55.0	-55.0	+65.0	-65.0
		LIP LITE GLAZING	+40.0	-40.0	+45.0	-45.0
XXXX	106.0" x 82.0"	FLUSH GLAZING	+55.0	-55.0	+30.0	-30.0
		LIP LITE GLAZING	+30.0	-30.0	+40.0	-40.0

STATE OF TEXAS
LYNDON F. SCHMIDT
104123
LICENSED PROFESSIONAL ENGINEER
7-21-15

Documents Prepared By: Lyndon F. Schmidt, P.E.
TEXAS P.E. #104123

RW BUILDING CONSULTANTS, INC.
P.O. Box 230 Valrico FL. 33595
Phone No.: 813.659.9197

TEXAS BOARD OF PROFESSIONAL ENGINEERS
CERTIFICATE OF REGISTRATION # F-11852

PRODUCT: *THERMA TRU*

PART OR ASSEMBLY: *TYPICAL ELEVATION, DESIGN PRESSURES & GENERAL NOTES*

REVISIONS

NO.	DATE	BY
1	7/16/15	LFS

ADDED GENERAL NOTE 5.

DATE: 1/2/13
SCALE: N.T.S.
DWG. BY: JK
CHK. BY: LFS
DRAWING NO.: TX-4293
SHEET 1 OF 10

© 2013 R.W. BUILDING CONSULTANTS INC.

R:\Clients\Therma Tru PERMANENT\B - Texas Dept of Ins\TDI - DR 641 - 68 - 80 Glazed SS FG NonImp IS Vented Sidelites\C - Drawings\Current\TX-4293.dwg, TX-4293

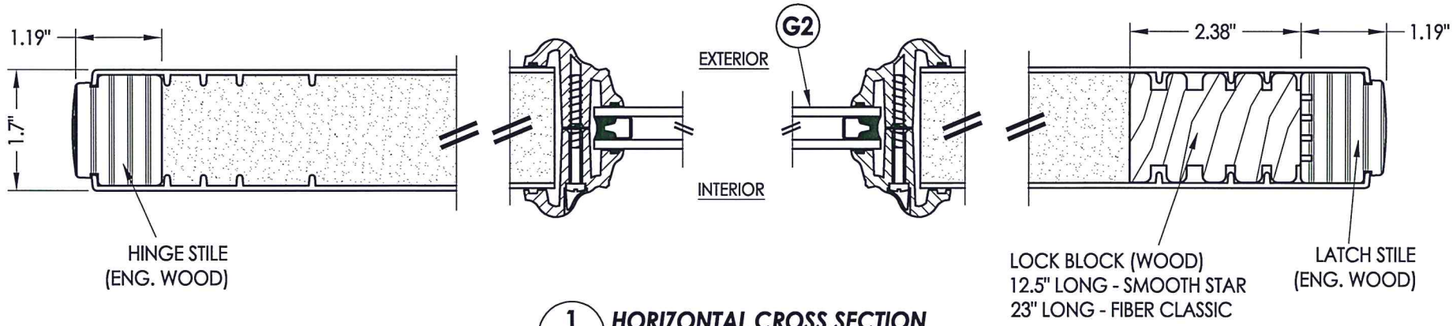

1/2 HORIZONTAL CROSS SECTION
Shown w/ Lip Lite Glazing

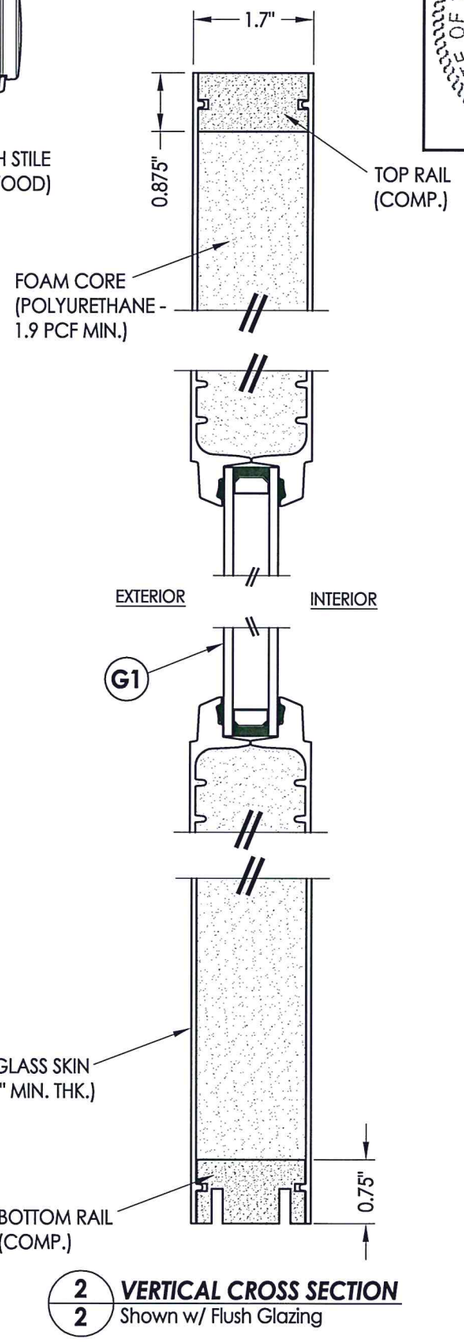

2/2 VERTICAL CROSS SECTION
Shown w/ Flush Glazing

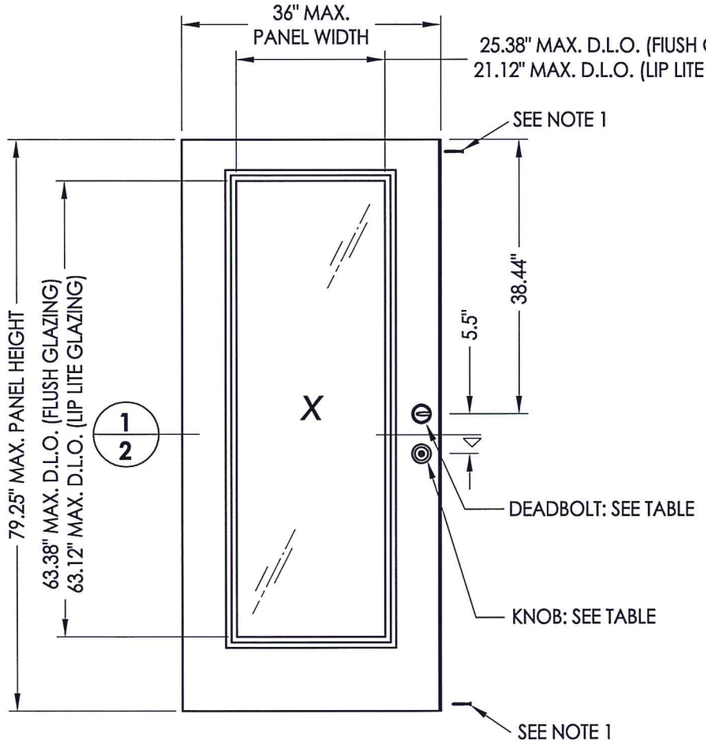

40 DOOR PANEL (SMOOTH STAR / FIBER CLASSIC)
Latch & Deadbolt

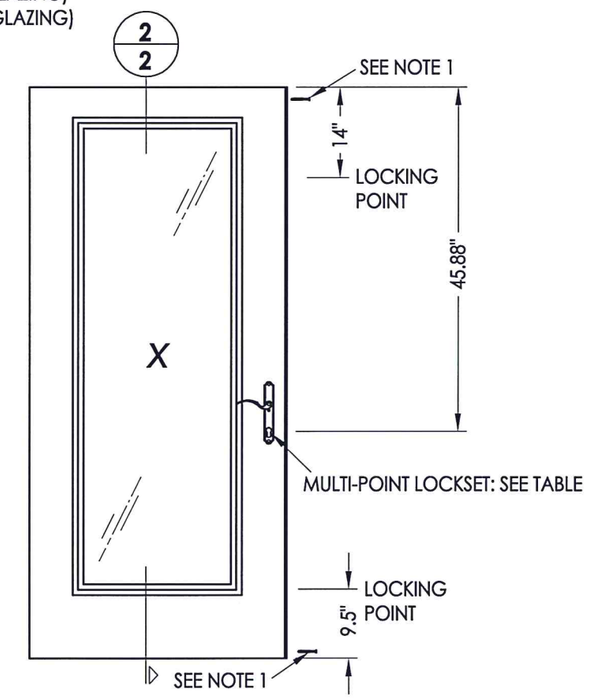

40 DOOR PANEL (SMOOTH STAR / FIBER CLASSIC)
Multi-point Lockset

HARDWARE TABLE	
MANUFACTURER	**MODEL**
KWIKSET	**KNOB: SIGNATURE SERIES** **DEADBOLT: SIGNATURE SERIES (780)**
HOPPE	**MULTI-POINT: HLS 9000 SERIES**

NOTE:
1. The lock stile is secured to the top & bottom rails using (2) #8 x 2-1/2" long wood screws, one each at the top & bottom.

Documents Prepared By: Lyndon F. Schmidt, P.E.
TEXAS P.E. #104123
R.W. BUILDING CONSULTANTS, INC.
P.O. Box 230 Valrico FL. 33595
Phone No.: 813.659.9197
TEXAS BOARD OF PROFESSIONAL ENGINEERS
CERTIFICATE OF REGISTRATION # F-11852

STATE OF TEXAS · LYNDON F SCHMIDT · 104123 · LICENSED PROFESSIONAL ENGINEER

PRODUCT: *THERMA-TRU*

PART OR ASSEMBLY: *DOOR PANEL DETAILS*

NO.	DATE	REVISIONS	BY
1	7/16/15	ADDED GENERAL NOTE 5.	LFS

DATE: 1/2/13
SCALE: N.T.S.
DWG. BY: JK
CHK. BY: LFS
DRAWING NO.: TX-4293
SHEET 2 OF 10

© 2013 R.W. BUILDING CONSULTANTS INC.

R:\Clients\Therma Tru PERMANENT\B - Texas Dept of Ins\TDI - DR 641 - 68 - 80 Glazed SS FG NonImp IS Vented Sidelites\C - Drawings\Current\TX-4293.dwg, 2.2

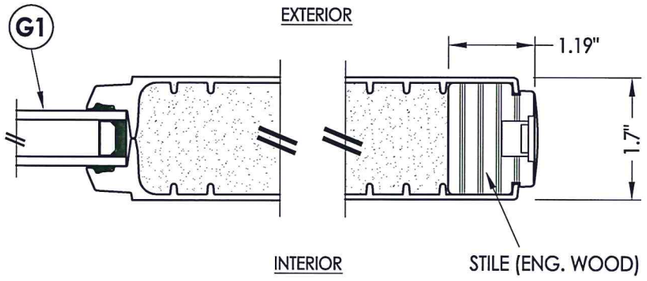

1/3 **HORIZONTAL CROSS SECTION**
Flush Glazing

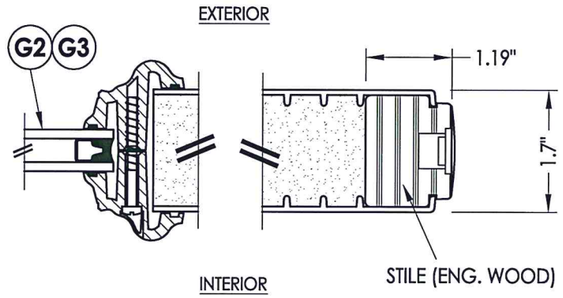

1/3 **HORIZONTAL CROSS SECTION**
Lip Lite Glazing

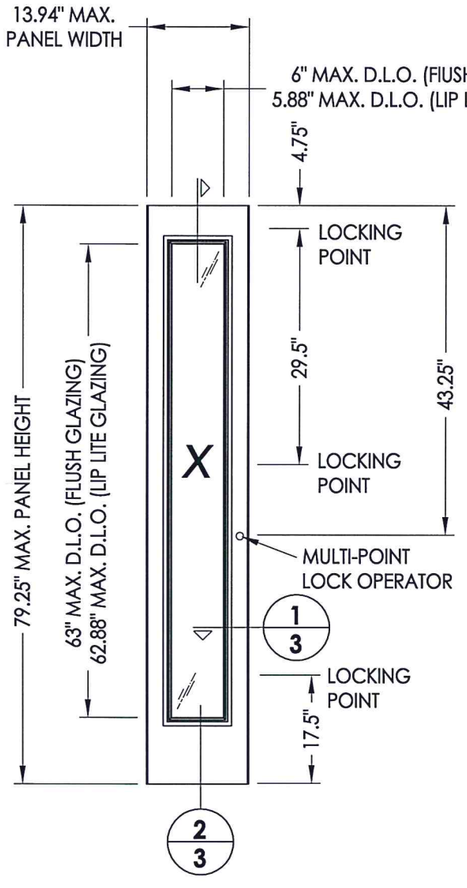

50 **SIDELITE PANEL**
VENTED

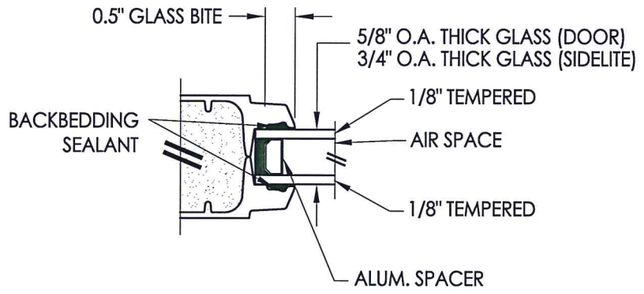

G1 **GLAZING DETAIL (3/4" IG)**
Flush Glazed

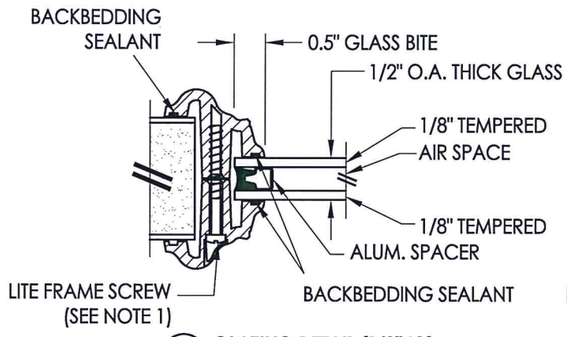

G2 **GLAZING DETAIL (1/2" IG)**
Lip Lite Frame (BTS)

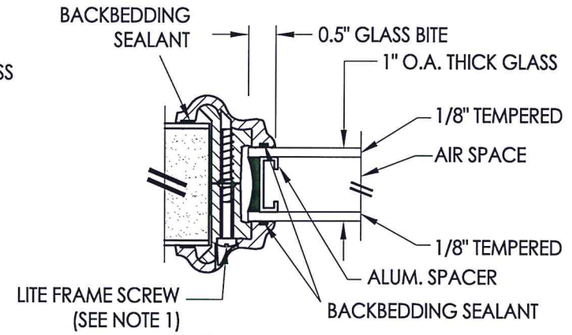

G3 **GLAZING DETAIL (1" IG)**
Lip Lite Frame (BTS)

HARDWARE TABLE	
MANUFACTURER	MODEL
HOPPE	MULTI-POINT: OSL SERIES (Sidelite)

NOTE:
1. Lite frame screws (#8 x 1-1/2" PH SMS), 14 total per sidelite, evenly spaced.
2. Lite frame screws (#8 x 1-1/2" PH SMS), 18 total per door, evenly spaced.

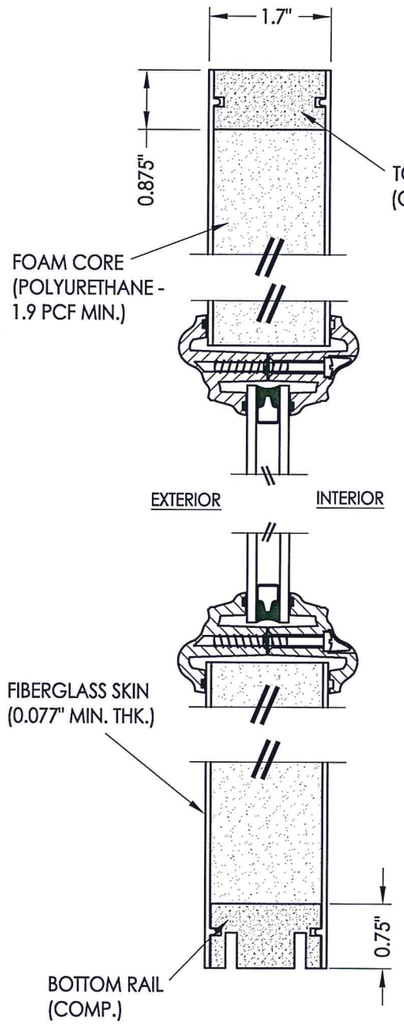

2/3 **VERTICAL CROSS SECTION**

STATE OF TEXAS
LYNDON F. SCHMIDT
104123
LICENSED PROFESSIONAL ENGINEER
7.21.15

Documents Prepared By: Lyndon F. Schmidt, P.E.
TEXAS P.E. #104123

R|W BUILDING CONSULTANTS, INC.
P.O. Box 230 Valrico FL. 33595
Phone No.: 813.659.9197

TEXAS BOARD OF PROFESSIONAL ENGINEERS
CERTIFICATE OF REGISTRATION # F-11852

PRODUCT: THERMA-TRU

PART OR ASSEMBLY: SIDELITE PANEL DETAILS & GLAZING DETAILS

NO.	DATE	REVISIONS	BY
1	7/16/15	ADDED GENERAL NOTE 5.	LFS

DATE: 1/2/13
SCALE: N.T.S.
DWG. BY: JK
CHK. BY: LFS
DRAWING NO.: TX-4293
SHEET 3 OF 10

© 2013 R.W. BUILDING CONSULTANTS INC.

R:\Clients\Therma Tru PERMANENT\B - Texas Dept of Ins\TDI - DR 641 - 68 - 80 Glazed SS FG NonImp IS Vented Sidelites\C - Drawings\Current\TX-4293.dwg, 3.2

ELEVATION XX

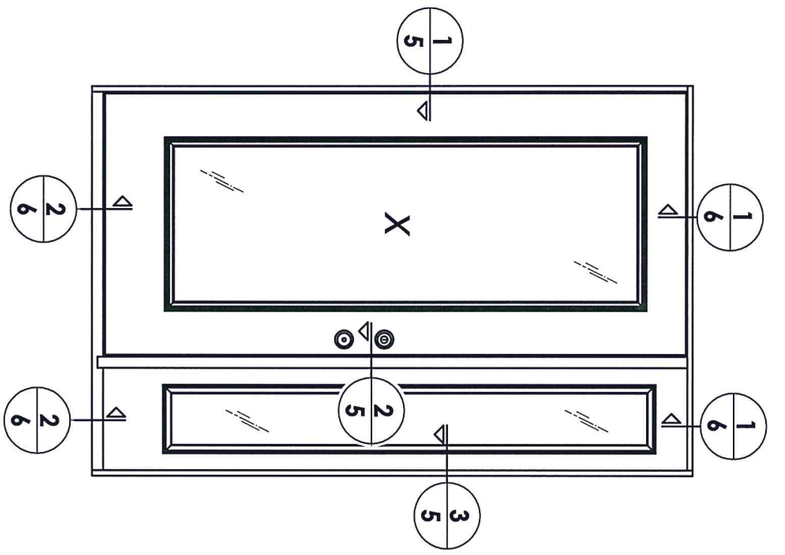

ELEVATION XXX

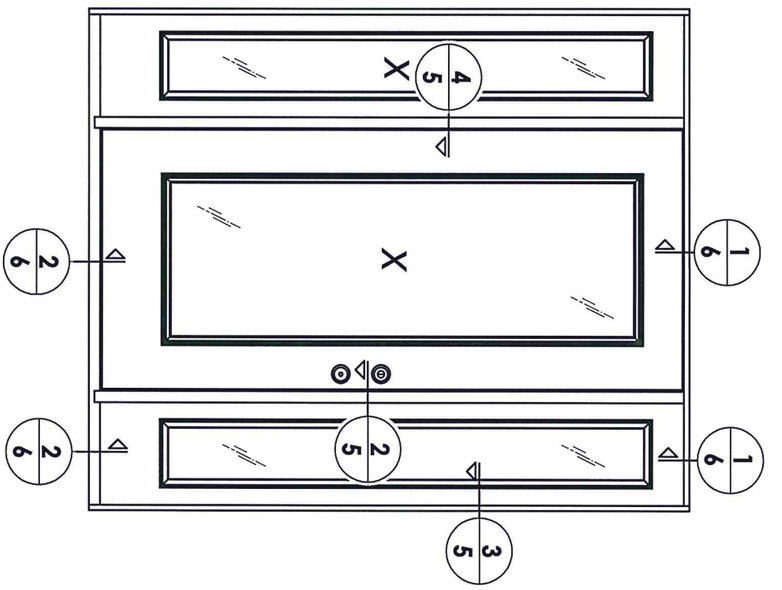

ELEVATION XXXX

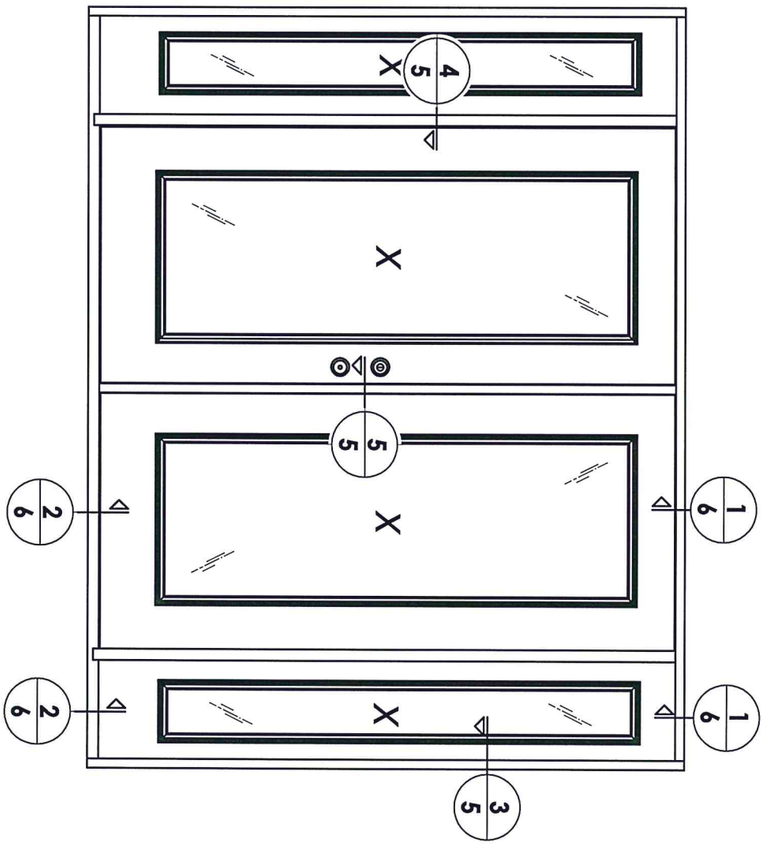

STATE OF TEXAS
LYNDON F. SCHMIDT
104123
LICENSED PROFESSIONAL ENGINEER
7.22.15

1	7/16/15	ADDED GENERAL NOTE 5.	LFS
NO.	DATE	REVISIONS	BY

PRODUCT: THERMA–TRU

PART OR ASSEMBLY: ELEVATIONS

Documents Prepared By: Lyndon F. Schmidt, P.E.
TEXAS P.E. #104123

RW BUILDING CONSULTANTS, INC.
P.O. Box 230 Valrico FL. 33595
Phone No.: 813.659.9197

TEXAS BOARD OF PROFESSIONAL ENGINEERS
CERTIFICATE OF REGISTRATION # F–11852

SHEET 4 OF 10
DRAWING NO.: TX–4293
CHK. BY: LFS
DWG. BY: JK
SCALE: N.T.S.
DATE: 1/2/13

© 2013 R.W. Building Consultants Inc.

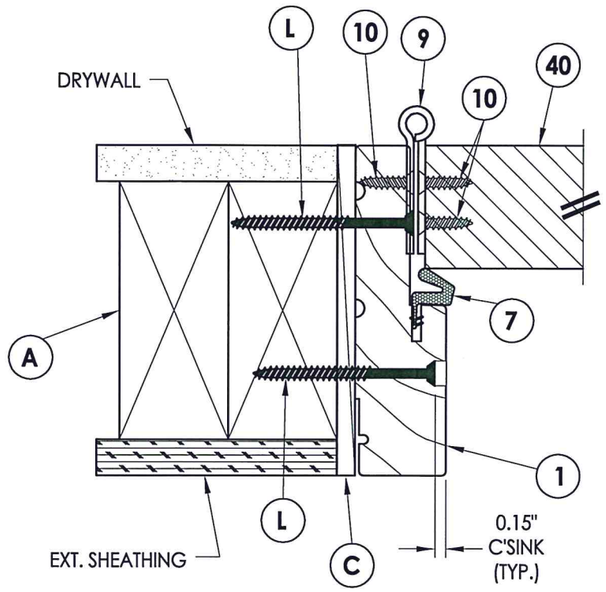

1/5 **HORIZONTAL CROSS SECTION**

INTERIOR

EXTERIOR

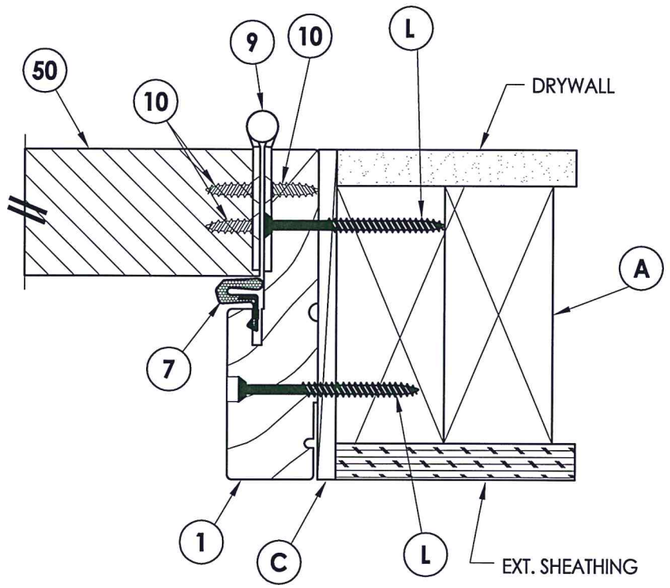

3/5 **HORIZONTAL CROSS SECTION**

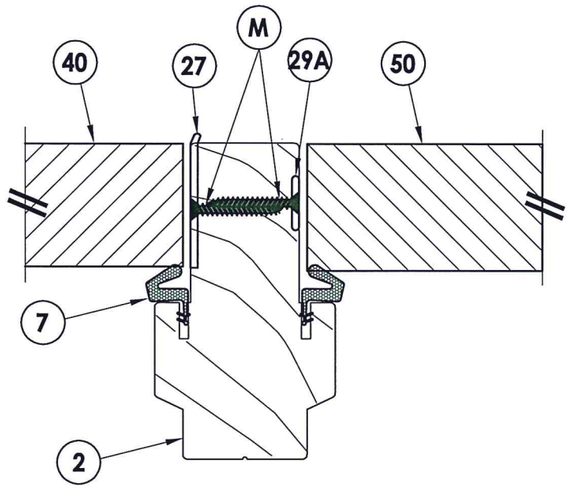

2/5 **HORIZONTAL CROSS SECTION**

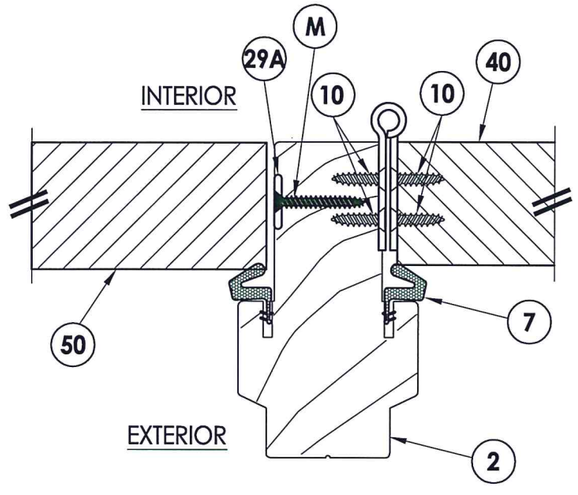

4/5 **HORIZONTAL CROSS SECTION**

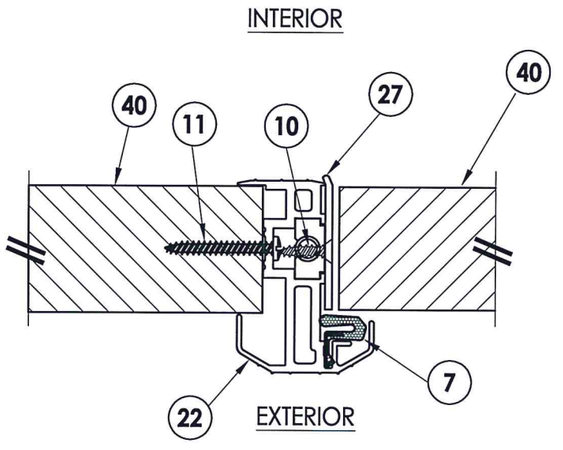

5/5 **HORIZONTAL CROSS SECTION**

STATE OF TEXAS
LYNDON F. SCHMIDT
104123
LICENSED PROFESSIONAL ENGINEER

Documents Prepared By: Lyndon F. Schmidt, P.E.
TEXAS P.E. #104123

BUILDING CONSULTANTS, INC.
P.O. Box 230 Valrico FL 33595
Phone No.: 813.659.9197

TEXAS BOARD OF PROFESSIONAL ENGINEERS
CERTIFICATE OF REGISTRATION # F-11852

PRODUCT: THERMA-TRU

PART OR ASSEMBLY: HORIZONTAL CROSS SECTIONS

NO.	DATE	REVISIONS	BY
1	7/16/15	ADDED GENERAL NOTE 5.	LFS

DATE: 1/2/13
SCALE: N.T.S.
DWG. BY: JK
CHK. BY: LFS
DRAWING NO.: TX-4293
SHEET 5 OF 10

© 2013 R.W. BUILDING CONSULTANTS INC.

R:\Clients\Therma Tru PERMANENT\B - Texas Dept of Ins\TDI - DR 641 - 68 - 80 Glazed SS FG NonImp IS Vented Sidelites\C - Drawings\Current\TX-4293.dwg, 5.2

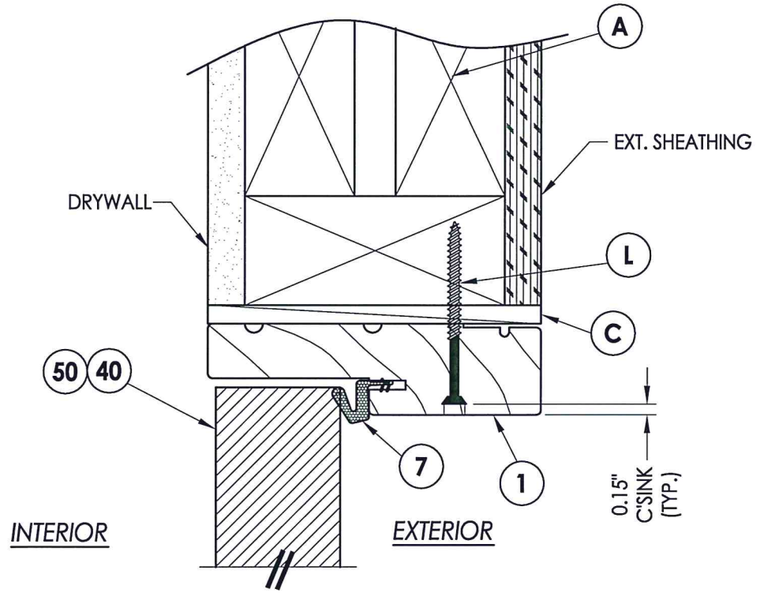

1/6 **VERTICAL CROSS SECTION**

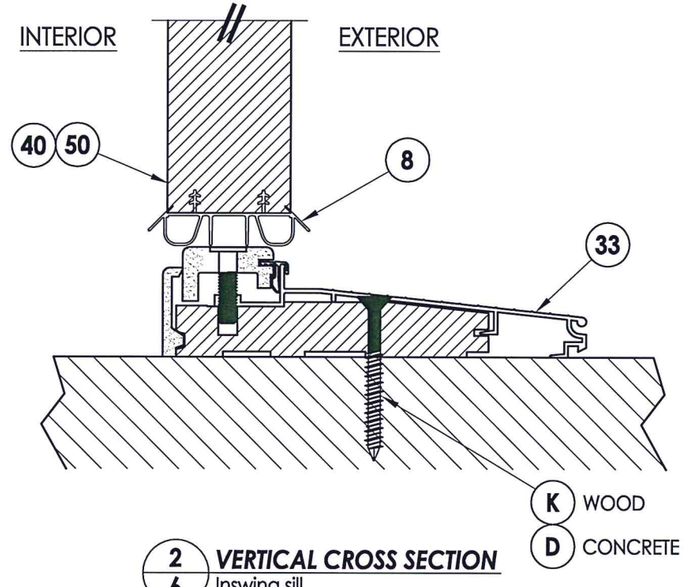

2/6 **VERTICAL CROSS SECTION**
Inswing sill

Documents Prepared By: Lyndon F. Schmidt, P.E.
TEXAS P.E. #104123

R.W. BUILDING CONSULTANTS, INC.
P.O. Box 230 Valrico FL. 33595
Phone No.: 813.659.9197

TEXAS BOARD OF PROFESSIONAL ENGINEERS
CERTIFICATE OF REGISTRATION # F-11852

STATE OF TEXAS
LYNDON F. SCHMIDT
104123
LICENSED PROFESSIONAL ENGINEER
7.21.15

PRODUCT: THERMA-TRU

PART OR ASSEMBLY:
VERTICAL CROSS SECTIONS

NO.	DATE	REVISIONS	BY
1	7/16/15	ADDED GENERAL NOTE 5.	LFS

DATE: 1/2/13
SCALE: N.T.S.
DWG. BY: JK
CHK. BY: LFS
DRAWING NO.: TX-4293
SHEET 6 OF 10

© 2013 R.W. BUILDING CONSULTANTS INC.

R:\Clients\Therma Tru PERMANENT\B - Texas Dept of Ins\TDI - DR 641 - 68 - 80 Glazed SS FG NonImp IS Vented Sidelites\C - Drawings\Current\TX-4293.dwg, 6.2

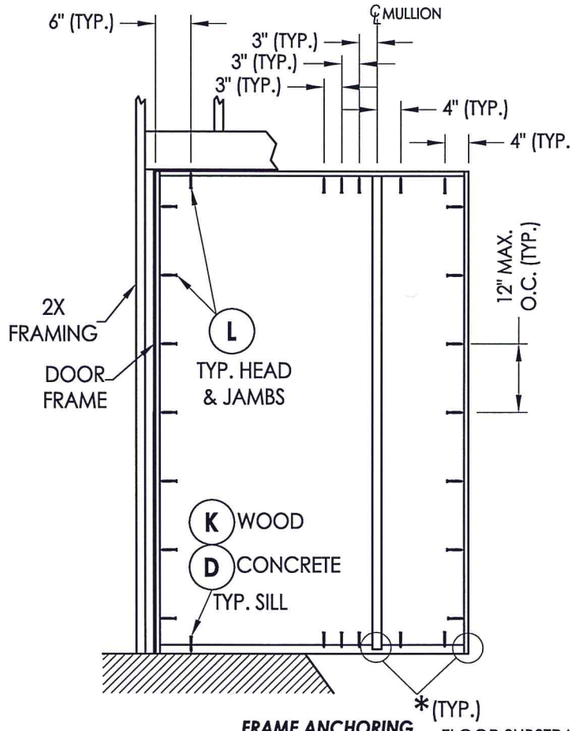

FRAME ANCHORING
XX

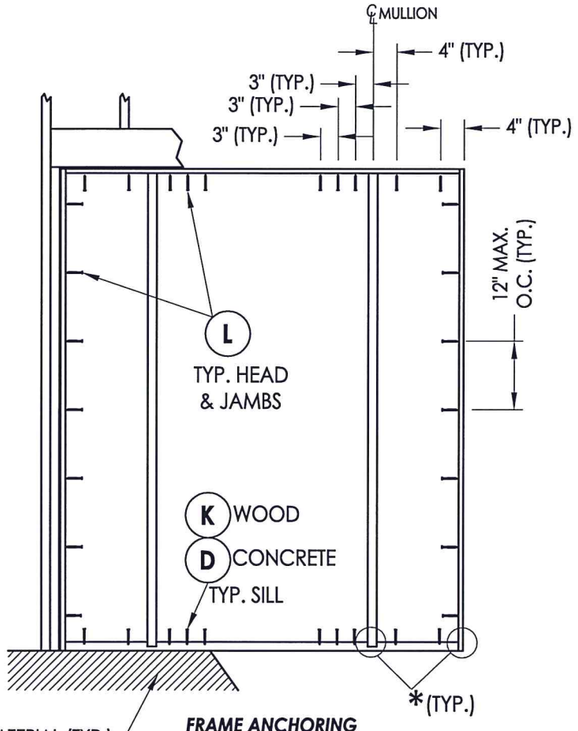

FRAME ANCHORING
XXX

FLOOR SUBSTRATE MATERIAL (TYP.)
CONCRETE (MIN. 3000 PSI)
WOOD (S.G. >= 0.42)

* The frame jambs and vertical mullions are secured to the head and sill with (3) #8 x 2-1/2" wood screws each.

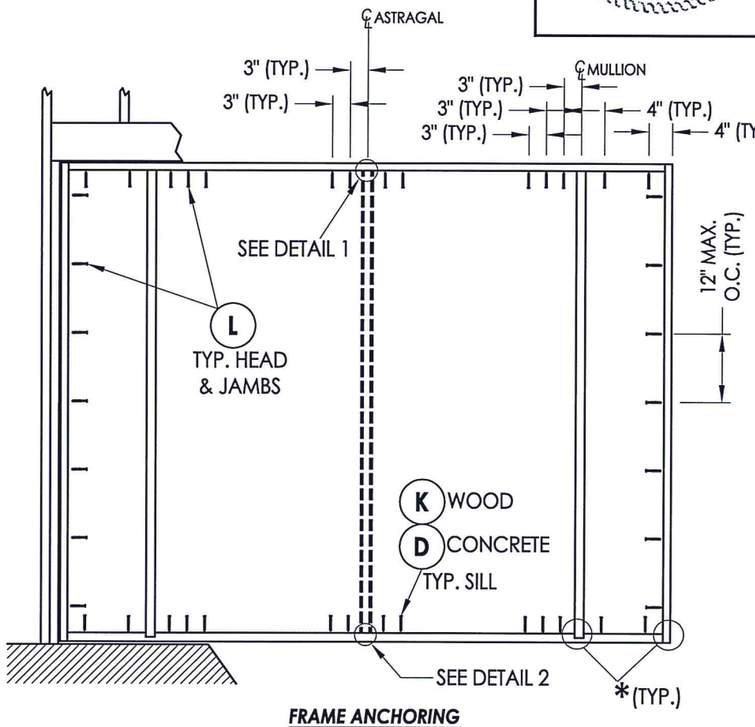

FRAME ANCHORING
XXXX

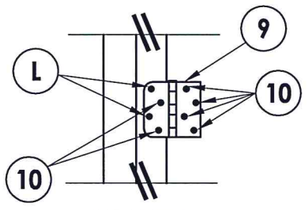

HINGE DETAIL

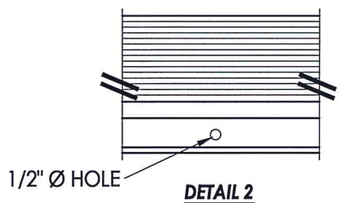

DETAIL 2
Astragal bolt hole @ sill
(Latch & Deadbolt)

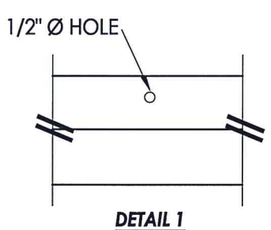

DETAIL 1
Astragal bolt hole @ head
(Latch & Deadbolt)

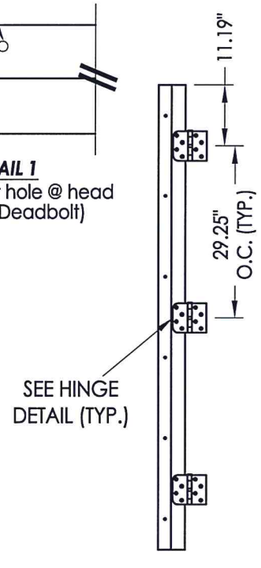

HINGE JAMB

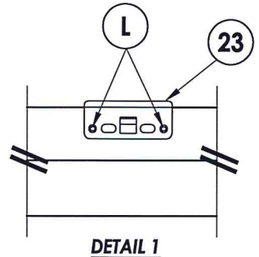

DETAIL 1
Astragal & Shootbolt
Strike plate @ head
(Multi-point Lockset)

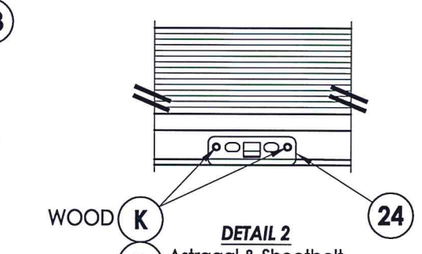

DETAIL 2
Astragal & Shootbolt
Strike plate @ sill
(Multi-point Lockset)

CONCRETE ANCHOR NOTES:

1. *Concrete anchor locations at the corners may be adjusted to maintain the min. edge distance to mortar joints.*
2. *Concrete anchor locations noted as "MAX. ON CENTER" must be adjusted to maintain the min. edge distance to mortar joints, additional concrete anchors may be required to ensure the "MAX. ON CENTER" dimension are not exceeded.*
3. *Concrete anchor table:*

ANCHOR TYPE	ANCHOR SIZE	MIN. EMBEDMENT	MIN. CLEARANCE TO MASONRY EDGE	MIN. CLEARANCE TO ADJACENT ANCHOR
ITW TAPCON®	1/4"	1-3/4"	2-1/2"	3"
ELCO ULTRACON®	1/4"	1-3/4"	1"	3"

STATE OF TEXAS — LICENSED PROFESSIONAL ENGINEER — LYNDON F. SCHMIDT — 104123

Documents Prepared By: Lyndon F. Schmidt, P.E.
TEXAS P.E. #104123

R.W. BUILDING CONSULTANTS, INC.
P.O. Box 230 Valrico FL. 33595
Phone No.: 813.659.9197

TEXAS BOARD OF PROFESSIONAL ENGINEERS
CERTIFICATE OF REGISTRATION # F-11852

PRODUCT: *THERMA-TRU*

PART OR ASSEMBLY: *FRAME ANCHORING*

NO.	DATE	REVISIONS	BY
1	7/16/15	ADDED GENERAL NOTE 5.	LFS

DATE: 1/2/13
SCALE: N.T.S.
DWG. BY: JK
CHK. BY: LFS
DRAWING NO.: TX-4293
SHEET 7 OF 10

© 2013 R.W. BUILDING CONSULTANTS INC.

R:\Clients\Therma Tru PERMANENT\B - Texas Dept of Ins\TDI - DR 641 - 68 - 80 Glazed SS FG NonImp IS Vented Sidelites\C - Drawings\Current\TX-4293.dwg, 7.2

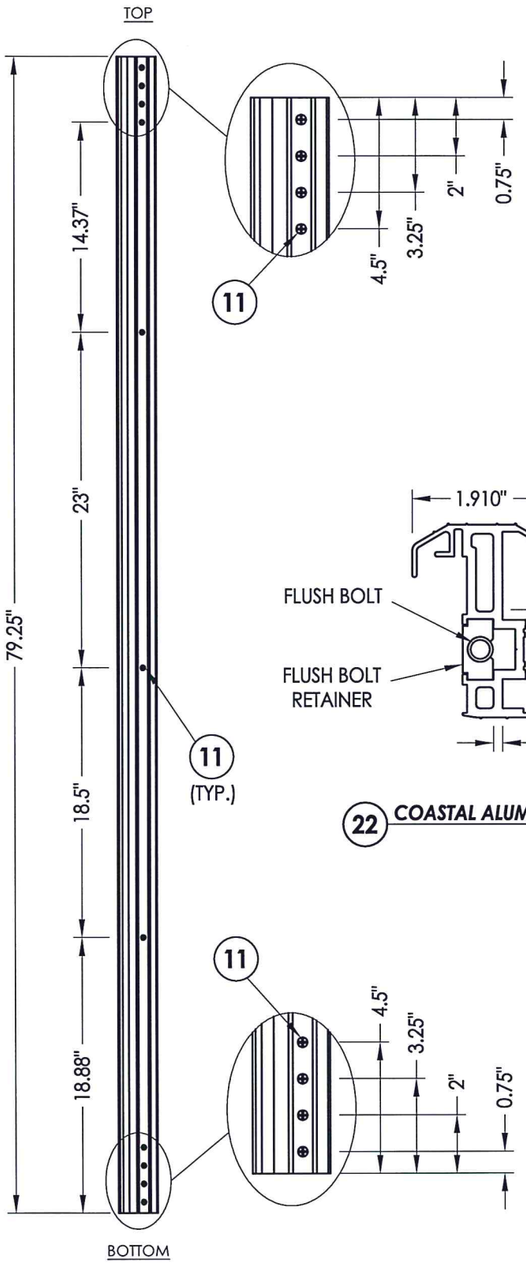

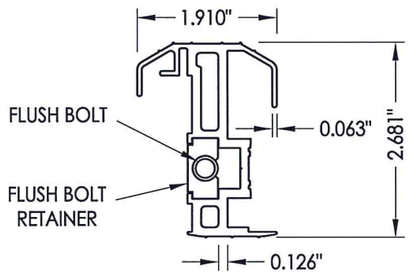

22 COASTAL ALUMINUM ASTRAGAL

ASTRAGAL DETAILS

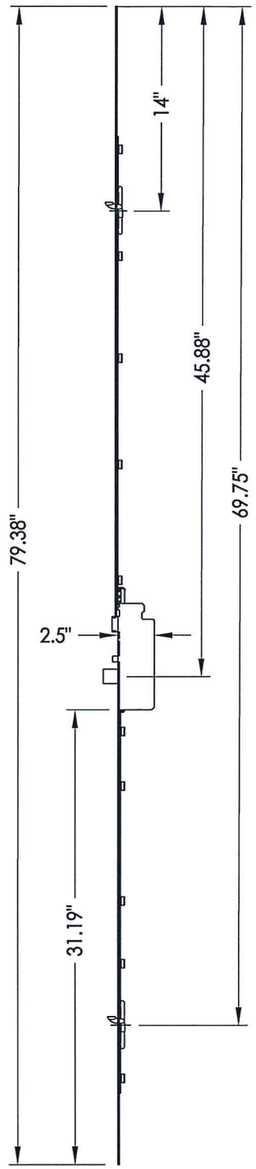

HOPPE MULTI-POINT LOCK
Manual Raised Tongue
Gear System
(Single Door)

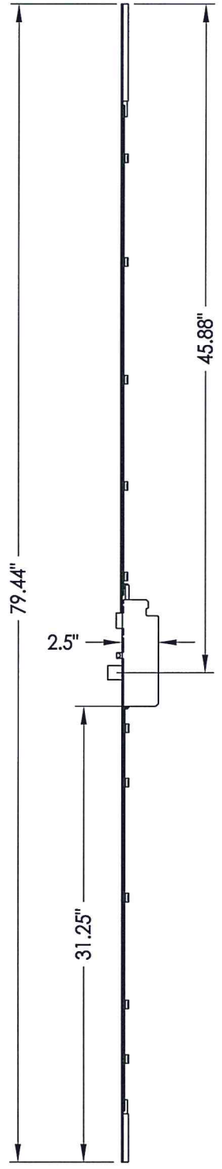

HOPPE MULTI-POINT LOCK
Manual Shootbolt System
(Double Door)

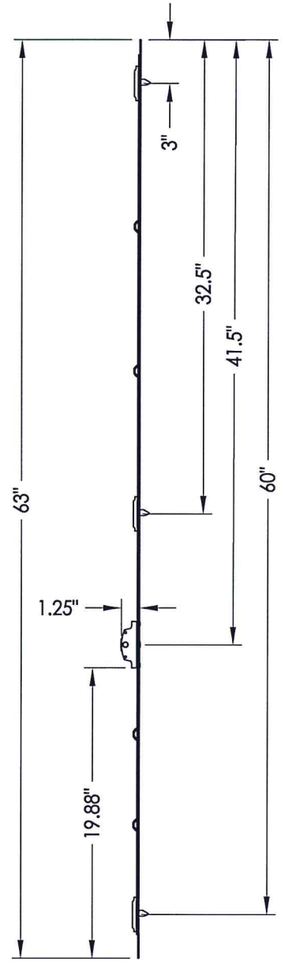

HOPPE MULTI-POINT LOCK
Manual Raised Tongue
Gear System
(Sidelite)

HOPPE MULTI-POINT LOCK SYSTEMS

STATE OF TEXAS
LYNDON F. SCHMIDT
104123
LICENSED PROFESSIONAL ENGINEER

Documents Prepared By: Lyndon F. Schmidt, P.E.
TEXAS P.E. #104123

R.W. BUILDING CONSULTANTS, INC.
P.O. Box 230 Valrico FL. 33595
Phone No.: 813.659.9197

TEXAS BOARD OF PROFESSIONAL ENGINEERS
CERTIFICATE OF REGISTRATION # F-11852

PRODUCT: THERMA TRU

PART OR ASSEMBLY: HARDWARE DETAILS

NO.	DATE	REVISIONS	BY
1	7/16/15	ADDED GENERAL NOTE 5.	LFS

DATE: 1/2/13
SCALE: N.T.S.
DWG. BY: JK
CHK. BY: LFS
DRAWING NO.: TX-4293
SHEET 8 OF 10

© 2013 R.W. BUILDING CONSULTANTS INC.

R:\Clients\Therma Tru PERMANENT\B - Texas Dept of Ins\TDI - DR 641 - 68 - 80 Glazed SS FG NonImp IS Vented Sidelites\C - Drawings\Current\TX-4293.dwg, 8.2

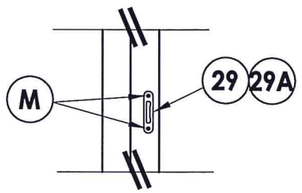

TONGUE STRIKE DETAIL
Single Door/Sidelite

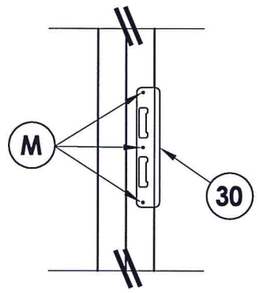

LATCH & DEADBOLT DETAIL
Single Door

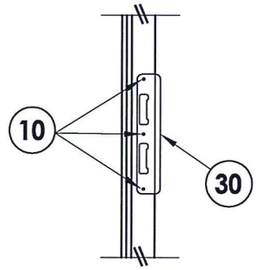

LATCH & DEADBOLT DETAIL
Double Door

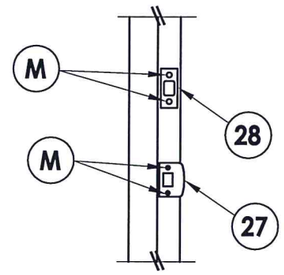

LATCH & DEADBOLT DETAIL
Single Door

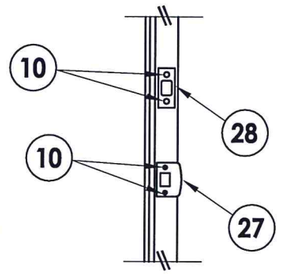

LATCH & DEADBOLT DETAIL
Double Door

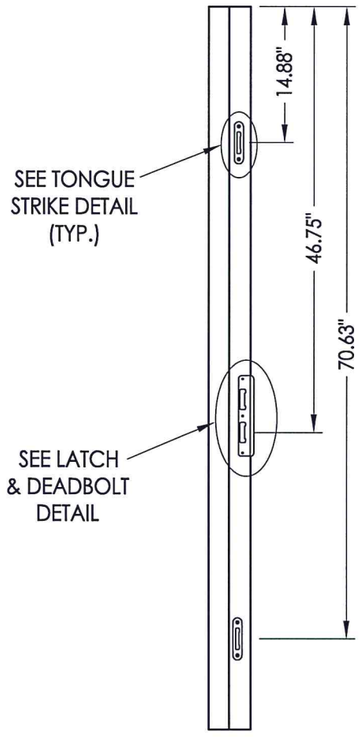

STRIKE JAMB / MULLION
Single Door

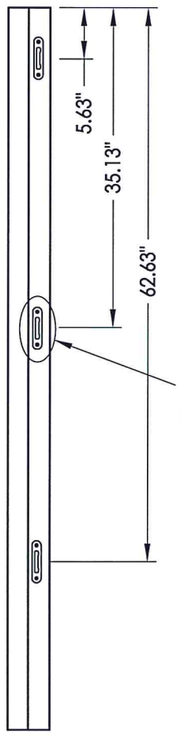

STRIKE MULLION
Sidelite

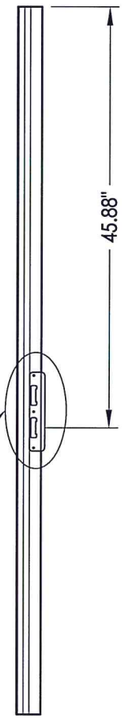

ASTRAGAL STRIKE
Double Door

MULTI-POINT LOCK STRIKE DETAILS

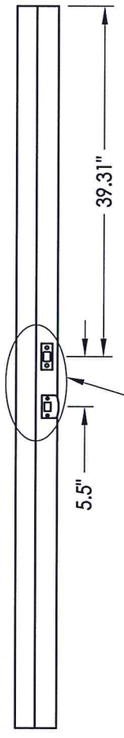

STRIKE JAMB / MULLION
Single Door

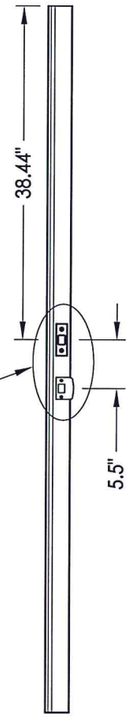

ASTRAGAL STRIKE
Double Door

LATCH & DEADBOLT STRIKE DETAILS

STATE OF TEXAS
LYNDON F. SCHMIDT
104123
LICENSED PROFESSIONAL ENGINEER
7.2.13

Documents Prepared By: Lyndon F. Schmidt, P.E.
TEXAS P.E. #104123

R.W. BUILDING CONSULTANTS, INC.
P.O. Box 230 Valrico FL. 33595
Phone No.: 813.659.9197

TEXAS BOARD OF PROFESSIONAL ENGINEERS
CERTIFICATE OF REGISTRATION # F-11852

PRODUCT: *THERMA-TRU*

PART OR ASSEMBLY: *HARDWARE STRIKE DETAILS*

NO.	DATE	BY
	REVISIONS	

DATE: 1/2/13
SCALE: N.T.S.
DWG. BY: JK
CHK. BY: LFS
DRAWING NO.: TX-4293
SHEET 9 OF 10

© 2013 R.W. BUILDING CONSULTANTS INC.

R:\Clients\Therma Tru PERMANENT\B - Texas Dept of Ins\TDI - DR 641 - 68 - 80 Glazed SS FG NonImp IS Vented Sidelites\C - Drawings\Current\TX-4293.dwg, 9.2

BILL OF MATERIALS

ITEM #	DESCRIPTION	MATERIAL
A	2X FRAMING (G >= 0.42)	WOOD
C	1/4" MAX. SHIM SPACE	-
D	1/4" ELCO OR ITW CONCRETE SCREW (1-3/4" MIN. EMBEDMENT)	STEEL
K	#12 X 3" PFH WOOD SCREW (1-1/2" MIN. EMBEDMENT)	STEEL
L	#10 X 2-1/2" PFH WOOD SCREW (1.15" MIN. EMBEDMENT)	STEEL
M	#8 X 1-1/4" PFH WOOD SCREW	STEEL
1	HEAD AND SIDE JAMB (FINGER-JONTED PINE) (G >= 0.42)	WOOD
2	INTEGRAL MULLION (FINGER-JONTED PINE) (G >= 0.42)	WOOD
7	WEATHER-STRIP (THERMA-TRU)	FOAM
8	DOOR BOTTOM SWEEP	PVC
9	4" X 4" HINGE	STEEL
10	#10 X 3/4" PFH WOOD SCREW	STEEL
11	#10 X 1-3/4" PFH WOOD SCREW	STEEL
22	COASTAL ALUMINUM ASTRAGAL	ALUM
23	ASTRAGAL & SHOOTBOLT STRIKE PLATE (AT HEAD)	STEEL
24	ASTRAGAL & SHOOTBOLT STRIKE PLATE (AT SILL)	STEEL
27	LATCH STRIKE PLATE (STANDARD)	STEEL
28	DEADBOLT PLATE (STANDARD)	STEEL
29	TONGUE STRIKE PLATE (DOOR TONGUE SYSTEM)	STEEL
29A	TONGUE STRIKE PLATE (SIDELITE TONGUE SYSTEM)	STEEL
30	LATCH & DEADBOLT STRIKE PLATE (TONGUE SYSTEM)	STEEL
33	INSWING THRESHOLD	ALUM/COMP
40	FIBERGLASS DOOR PANEL -SMOOTH STAR/ FIBER CLASSIC	-
50	FIBERGLASS SIDELITE PANEL -SMOOTH STAR/ FIBER CLASSIC	-

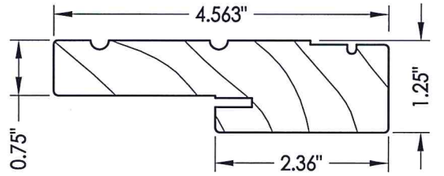

1 HEAD & JAMB

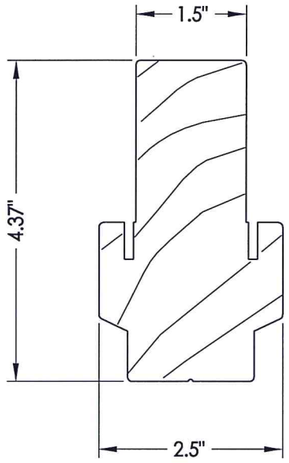

2 INTEGRAL MULLION

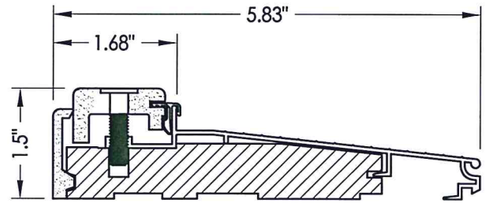

33 INSWING THRESHOLD

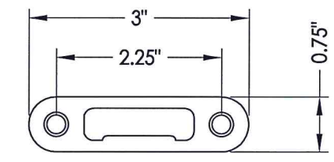

29A TONGUE STRIKE PLATE
Sidelite Tongue system

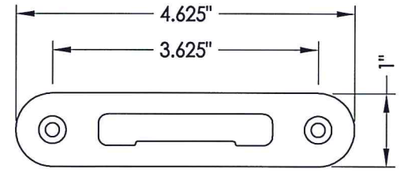

29 TONGUE STRIKE PLATE
Door Tongue system

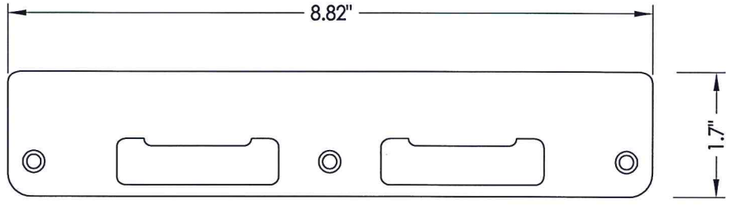

30 LATCH & DEADBOLT STRIKE PLATE
Tongue system

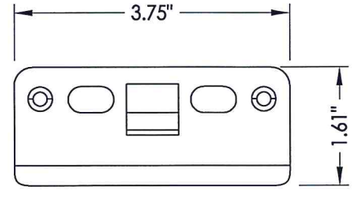

23 ASTRAGAL & SHOOTBOLT
Strike plate @ head

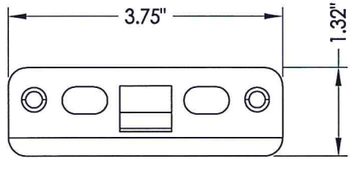

24 ASTRAGAL & SHOOTBOLT
Strike plate @ sill

STATE OF TEXAS
LYNDON F. SCHMIDT
104123
LICENSED PROFESSIONAL ENGINEER
7.24.15

Documents Prepared By: Lyndon F. Schmidt, P.E.
TEXAS P.E. #104123

RW BUILDING CONSULTANTS, INC.
P.O. Box 230 Valrico FL. 33595
Phone No.: 813.659.9197

TEXAS BOARD OF PROFESSIONAL ENGINEERS
CERTIFICATE OF REGISTRATION # F-11852

PRODUCT: THERMA-TRU

PART OR ASSEMBLY: BILL OF MATERIAL & COMPONENTS

NO.	DATE	REVISIONS	BY
1	7/16/15	ADDED GENERAL NOTE 5.	LFS

DATE: 1/2/13
SCALE: N.T.S.
DWG. BY: JK
CHK. BY: LFS
DRAWING NO.: TX-4293
SHEET 10 OF 10

© 2013 R.W. BUILDING CONSULTANTS INC.

R:\Clients\Therma Tru PERMANENT\B - Texas Dept of Ins\TDI - DR 641 - 68 - 80 Glazed SS FG NonImp IS Vented Sidelites\C - Drawings\Current\TX-4293.dwg, 10.2