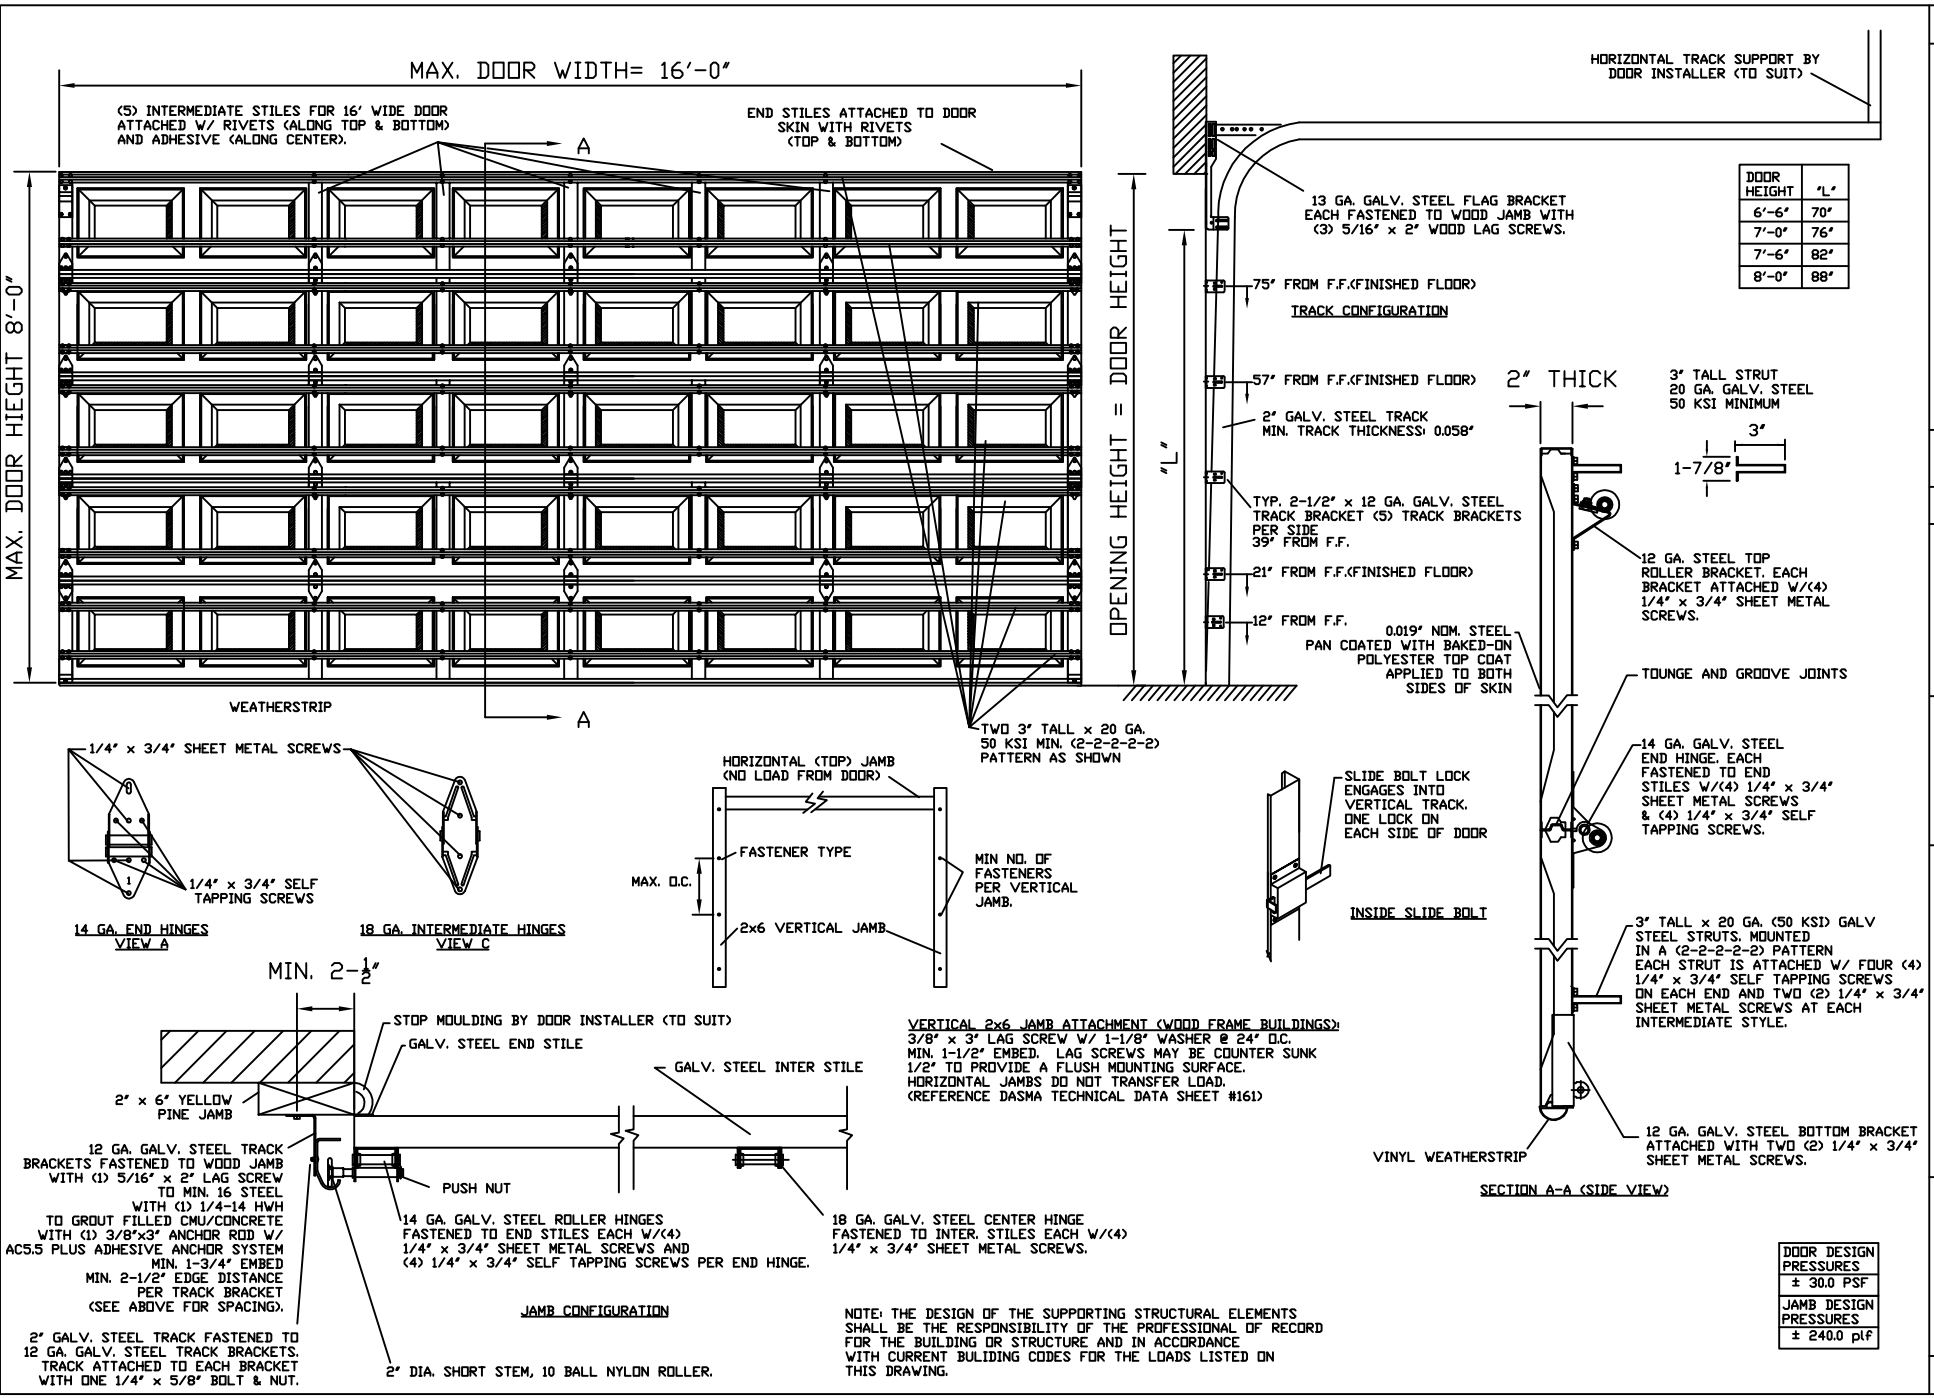

DOOR HEIGHT	"L"
6'-6"	70"
7'-0"	76"
7'-6"	82"
8'-0"	88"

DOOR DESIGN PRESSURES
± 30.0 PSF
JAMB DESIGN PRESSURES
± 240.0 plf

REV.	DATE	REVISIONS	BY:
A	02/09/06	CHANGED TO J.M. MARKED UP PRINTS	MEC
B	02/28/06	CHANGED TO J.M. MARKED UP PRINTS	MEC
C	03/31/06	CHANGED TO J.M. MARKED UP PRINTS	MEC

Able\9x8W4.dwg
CAD FILE NAME

CHECKED BY: DATE:
APPROVED BY: DATE:

DATE: 01/11/06
DRAWN BY: M.E.C.
SCALE: USE DIMS SHOWN

ABLE
DOOR MANUFACTURING
5707 Mitchelldale
Houston, TX 77092
800.243.3990, Fax 713.682.4284

16 x 8
GARAGE
DOOR

825WL-E
REV. C

SHEET No.
1 OF 1