THERMA-TRU®

118 INDUSTRIAL DR., EDGERTON, OH 43517
TEL. (419)298-1740

"SMOOTH STAR", "FIBER CLASSIC", "CLASSIC CRAFT" & "CLASSIC CRAFT RUSTIC" GLAZED FIBERGLASS SINGLE DOOR W/SIDELITES INSWING / OUTSWING "IMPACT"

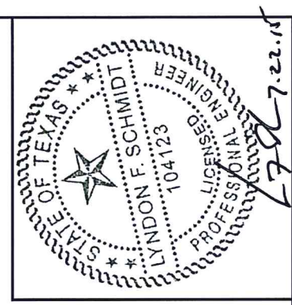

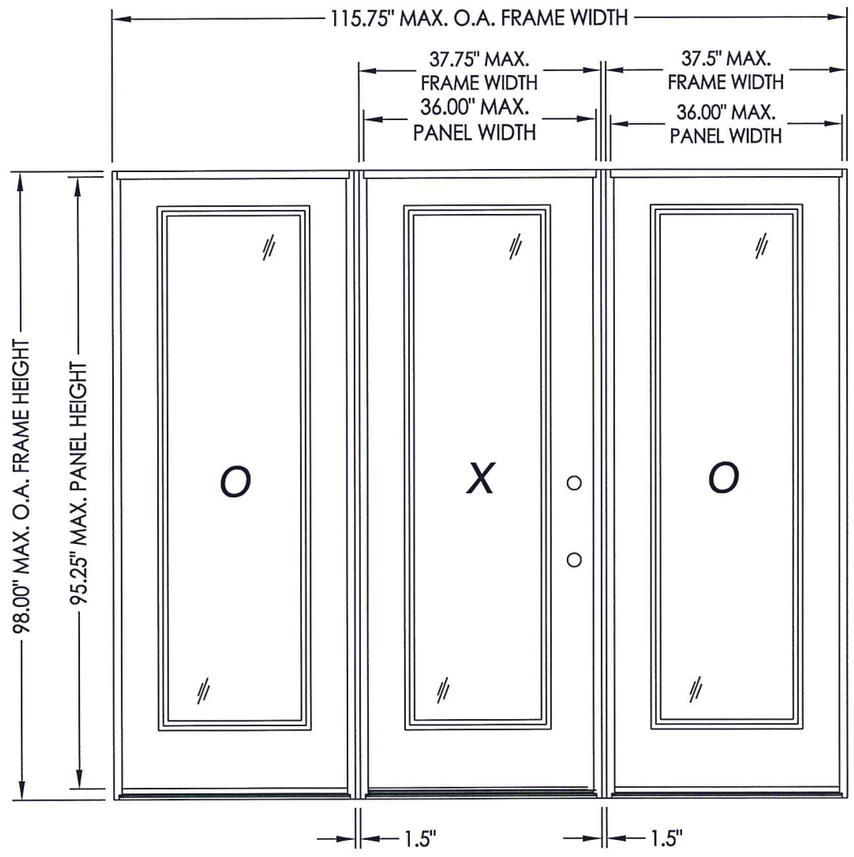

"SMOOTH STAR", "FIBER CLASSIC" "CLASSIC CRAFT" & "CLASSIC CRAFT RUSTIC"

EVALUATED FOR USE IN THE STATE OF TEXAS

The Fiberglass Glazed Door described herein complies with the 2006 International Residential Code (IRC), Sections R301 & R613 and the 2006 International Building Code (IBC), Sections 1405.12, 1609, 1714.5, 2403 and 2404 (including Texas revisions) subject to the following conditions:

1. Anchors shall be as listed and spaced as shown in the details. Anchor embedment to base material shall be beyond wall dressing or stucco.
2. This system has been tested and evaluated as a large missile impact protective system for installation in the Seaward, Inland I and Inland II areas. This product meets missile level "D" as defined in ASTM E 1996.
3. Allowable design pressure requirements must be equal to or less than the design pressure rating shown in the design pressure chart, sheet 1 of this drawing.
4. Conditions not covered by this drawing are subject to further engineering analysis.
5. Fiber-Classic and Smooth-Star Door and Sidelite panels require the use of "J" part numbers. These door and sidelite panels must be stained or painted within six months of installation.

TABLE OF CONTENTS

SHEET #	DESCRIPTION
1	TYPICAL ELEVATION, DESIGN PRESSURES & GENERAL NOTES
2	"SMOOTH STAR" DOOR/SIDELITE PANEL DETAILS
3	"CLASSIC CRAFT" & "CLASSIC CRAFT RUSTIC" DOOR/SIDELITE PANEL DETAILS
4	"FIBER CLASSIC" DOOR/SIDELITE PANEL DETAILS
5	HORIZONTAL CROSS SECTIONS
6	VERTICAL CROSS SECTIONS
7	VERTICAL CROSS SECTIONS
8	FRAME ANCHORING
9	COMPONENTS
10	BILL OF MATERIALS & COMPONENTS

SWING	OVERALL FRAME DIMENSION	OVERALL D.L.O. DOOR / SIDELITE DIMENSION	DESIGN PRESSURE (PSF)	
			POSITIVE	NEGATIVE
INSWING	115.75" X 98.00"	21.00" X 78.75"	+47.0	−47.0
OUTSWING	115.75" X 96.75"	21.00" X 78.75"	+47.0	−47.0

Documents Prepared By: Lyndon F. Schmidt, P.E.
TEXAS P.E. #104123

R.W. BUILDING CONSULTANTS, INC.
P.O. Box 230 Valrico FL 33595
Phone No.: 813.659.9197

TEXAS BOARD OF PROFESSIONAL ENGINEERS
CERTIFICATE OF REGISTRATION # F-11852

PRODUCT: THERMA-TRU GLAZED FIBERGLASS DOOR W/ SIDELITES IN/OUTSWING "IMPACT"

PART OR ASSEMBLY: TYPICAL ELEVATION, DESIGN PRESSURES & GENERAL NOTES

NO.	DATE	REVISIONS	BY
1	7/22/15	ADDED GENERAL NOTE 5.	LFS

DATE: 7/17/12
SCALE: N.T.S.
DWG. BY: JK
CHK. BY: LFS
DRAWING NO.: TX-4197
SHEET 1 OF 10

© 2012 R.W. BUILDING CONSULTANTS INC.

S:\Clients\Therma Tru PERMANENT\B - Texas Dept of Ins\TDI - DR 599 - 80 Glazed FG Imp IS - OS Sgls Dbls w-wo Imp SL\C - Drawings\Current\TX-4195-99.dwg, TX-4197

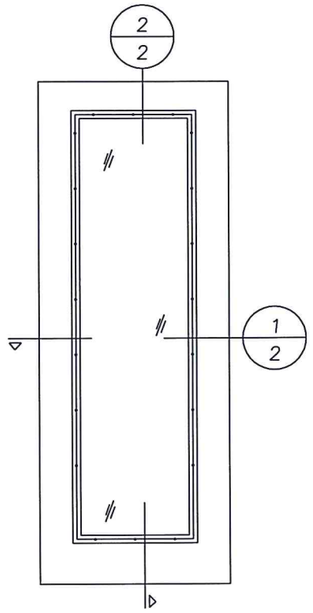

SIDELITE PANEL

NOTE:
1. ITEM #40 #9 x 3" PFH W.S. LOCATED THRU DOOR STYLES INTO TOP & BOTTOM RAILS TYP. (4) CORNER AS SHOWN.

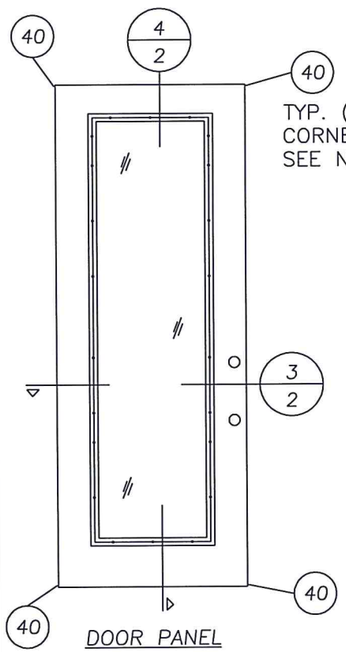

DOOR PANEL

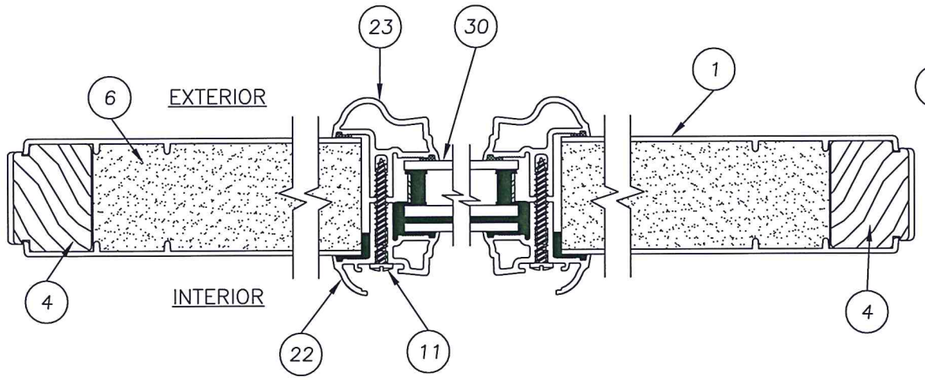

1/2 HORIZONTAL CROSS SECTION
2 SIDELITE PANEL

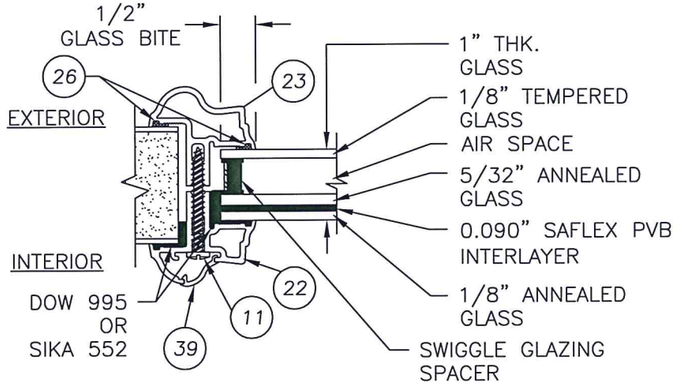

GLAZING DETAIL

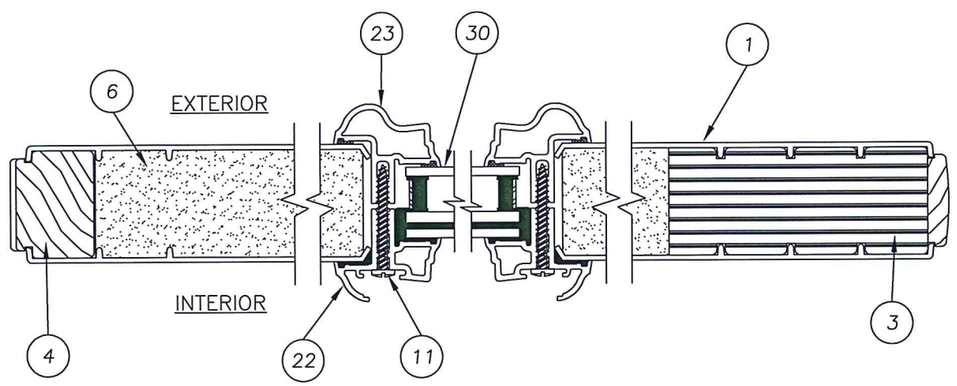

3 HORIZONTAL CROSS SECTION
2 DOOR PANEL

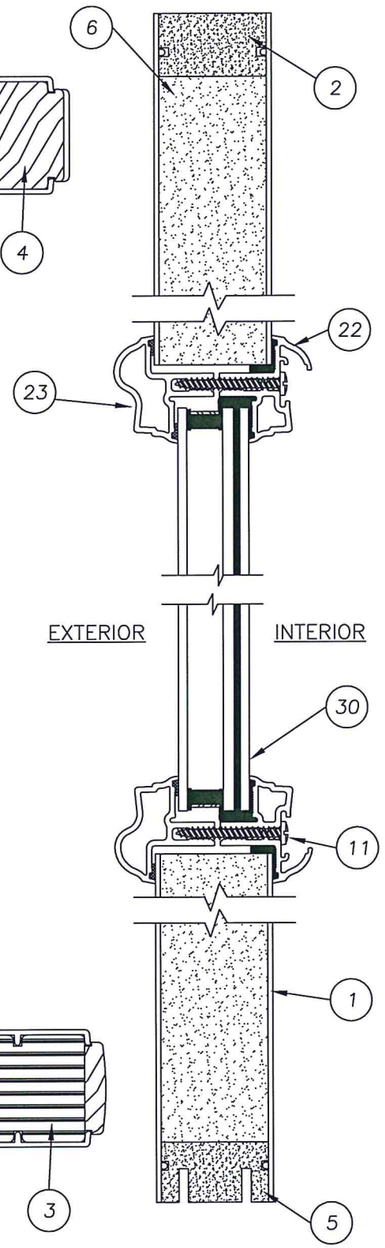

2 VERTICAL CROSS SECTION
2 SIDELITE PANEL

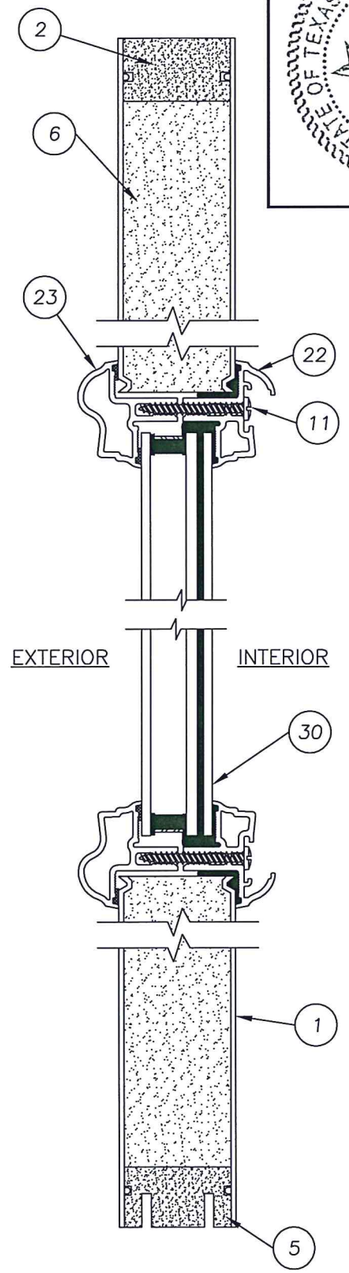

4 VERTICAL CROSS SECTION
2 DOOR PANEL

STATE OF TEXAS
LYNDON F. SCHMIDT
104123
LICENSED
PROFESSIONAL
ENGINEER
7-22-15

Documents Prepared By: Lyndon F. Schmidt, P.E.
TEXAS P.E. #104123

RW BUILDING CONSULTANTS, INC.
P.O. Box 230 Valrico FL, 33595
Phone No.: 813.659.9197

TEXAS BOARD OF PROFESSIONAL ENGINEERS
CERTIFICATE OF REGISTRATION # F-11852

PRODUCT: "SMOOTH STAR" GLAZED FIBERGLASS DOOR W/ SIDELITES IN/OUTSWING "IMPACT"

PART OR ASSEMBLY: "SMOOTH STAR" DOOR/SIDELITE PANEL DETAILS

NO.	DATE	REVISIONS	BY
1	7/22/15	ADDED GENERAL NOTE 5.	LFS

DATE: 7/17/12
SCALE: N.T.S.
DWG. BY: JK
CHK. BY: LFS
DRAWING NO.: TX-4197
SHEET 2 OF 10

© 2012 R.W. BUILDING CONSULTANTS INC.

\Clients\Therma Tru PERMANENT\B - Texas Dept of Ins\TDI - DR 599 - 80 Glazed FG Imp IS - OS Sgls Dbls w-wo Imp SLs - Drawings\Current\TX-4195-99.dwg, 2.7

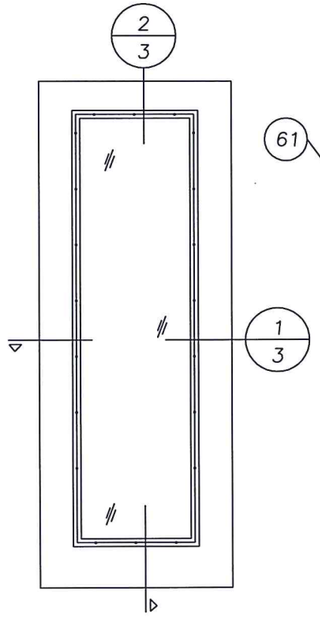

SIDELITE PANEL

NOTE:
1. ITEM #40 #9 x 3" PFH W.S. LOCATED THRU DOOR STYLES INTO TOP & BOTTOM RAILS TYP. (4) CORNER AS SHOWN.

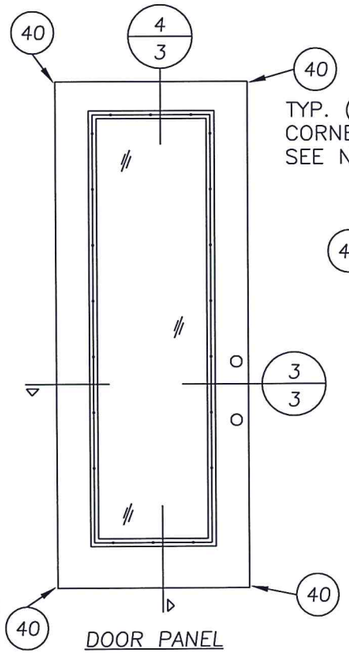

TYP. (4) CORNERS SEE NOTE 1

DOOR PANEL

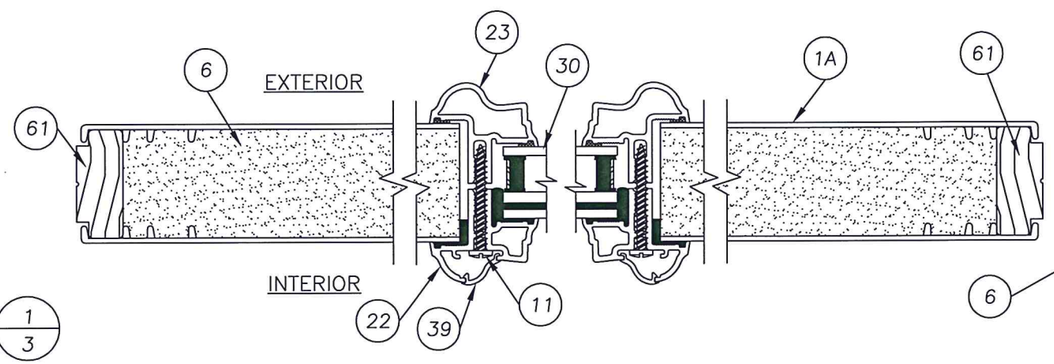

1/3 HORIZONTAL CROSS SECTION
SIDELITE PANEL

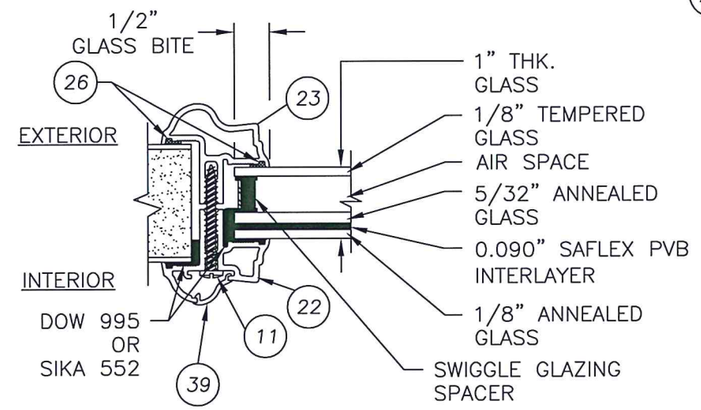

GLAZING DETAIL

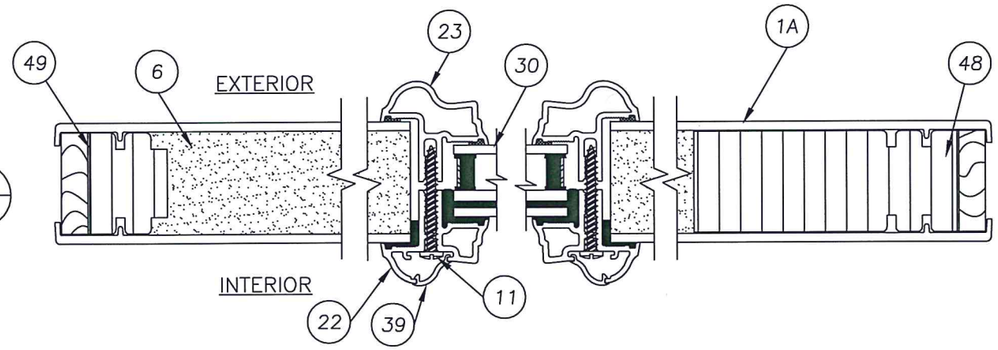

3/3 HORIZONTAL CROSS SECTION
DOOR PANEL

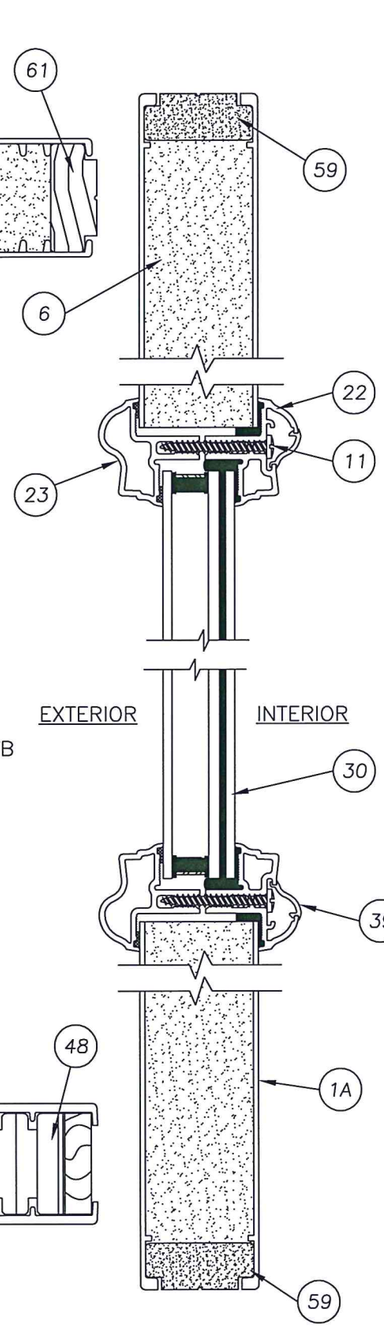

2/3 VERTICAL CROSS SECTION
SIDELITE PANEL

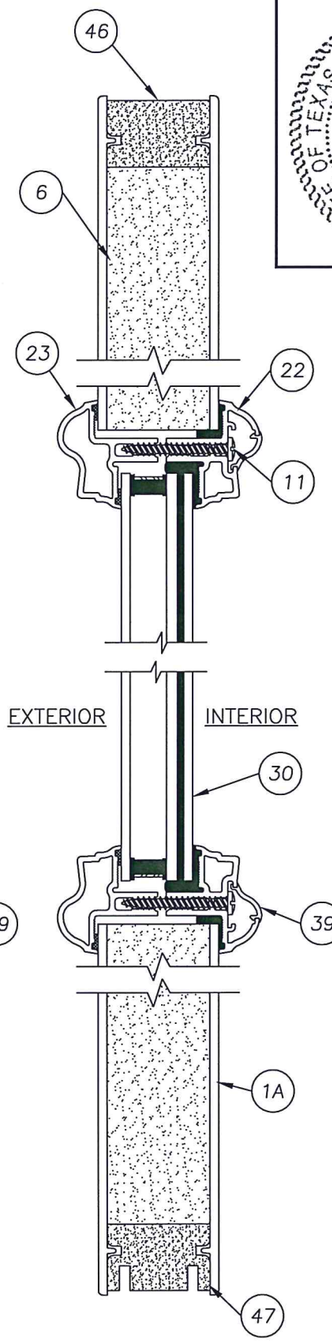

4/3 VERTICAL CROSS SECTION
DOOR PANEL

Documents Prepared By: Lyndon F. Schmidt, P.E.
TEXAS P.E. #104123

R.W. BUILDING CONSULTANTS, INC.
P.O. Box 230 Valrico FL. 33595
Phone No.: 813.659.9197

TEXAS BOARD OF PROFESSIONAL ENGINEERS
CERTIFICATE OF REGISTRATION # F-11852

STATE OF TEXAS * LYNDON F. SCHMIDT 104123 LICENSED PROFESSIONAL ENGINEER *

7-22-15

PRODUCT: THERMA-TRU GLAZED FIBERGLASS DOOR W/ SIDELITES IN/OUTSWING "IMPACT"

PART OR ASSEMBLY: "CLASSIC CRAFT" & "CC RUSTIC" DOOR/SIDELITE PANEL DETAILS

NO.	DATE	REVISIONS	BY
1	7/22/15	ADDED GENERAL NOTE 5.	LFS

DATE: 7/17/12
SCALE: N.T.S.
DWG. BY: JK
CHK. BY: LFS
DRAWING NO.: TX-4197
SHEET 3 OF 10

© 2012 R.W. BUILDING CONSULTANTS INC.

\Clients\Therma Tru PERMANENT\B - Texas Dept of Ins\TDI - DR 599 - 80 Glazed FG Imp IS - OS Sgls Dbls w-wo Imp SLV\C - Drawings\Current\TX-4195-99.dwg, 3.7

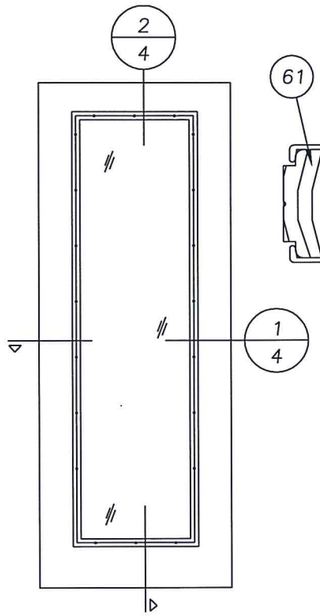

SIDELITE PANEL

NOTE:
1. ITEM #40 #9 x 3" PFH W.S. LOCATED THRU DOOR STYLES INTO TOP & BOTTOM RAILS TYP. (4) CORNER AS SHOWN.

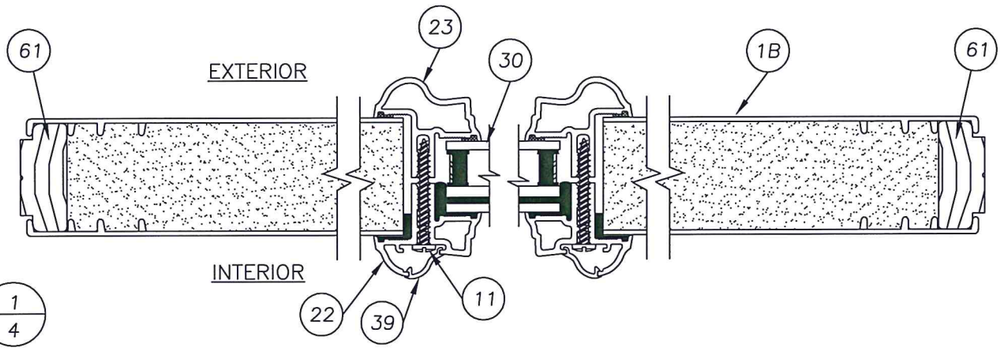

1/4 HORIZONTAL CROSS SECTION SIDELITE PANEL

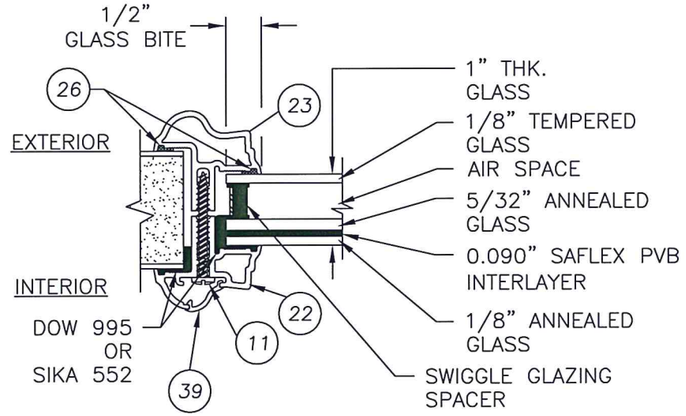

GLAZING DETAIL

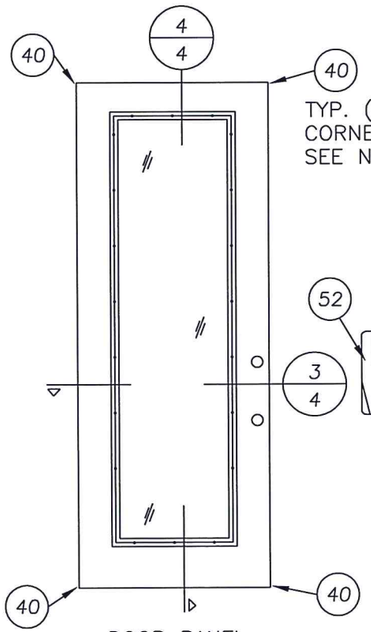

DOOR PANEL

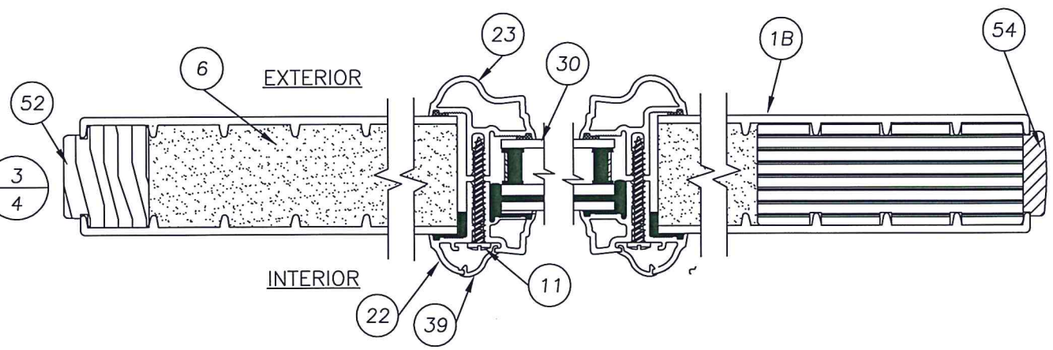

3/4 HORIZONTAL CROSS SECTION DOOR PANEL

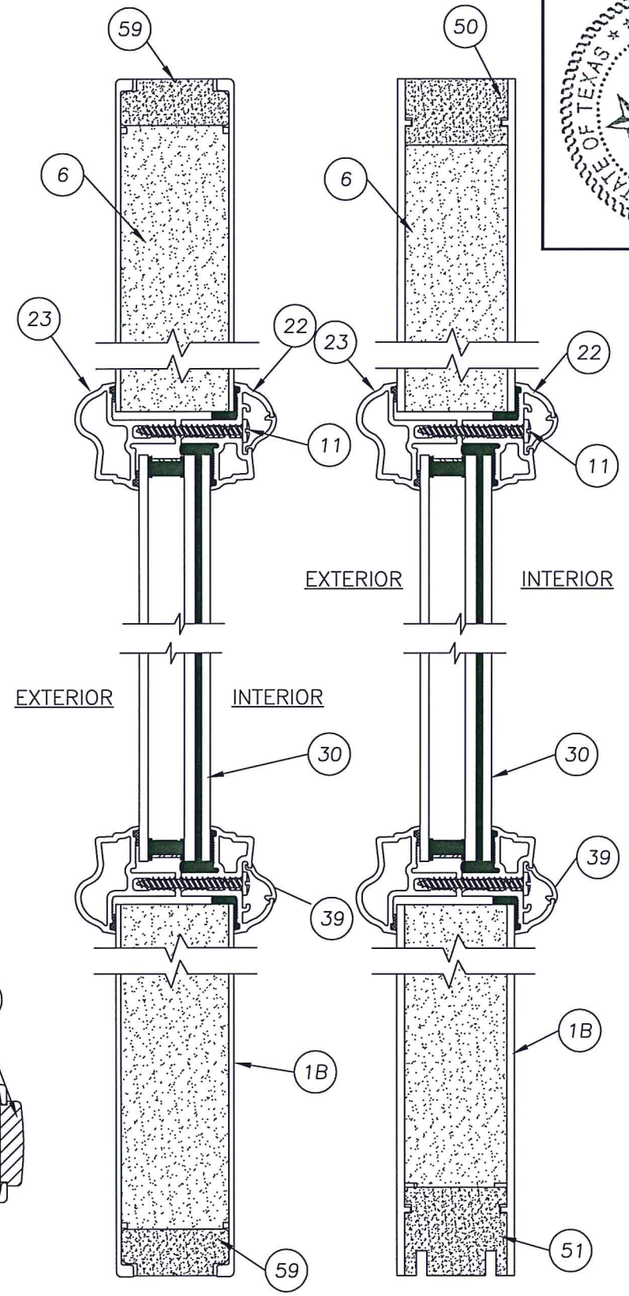

2/4 VERTICAL CROSS SECTION SIDELITE PANEL

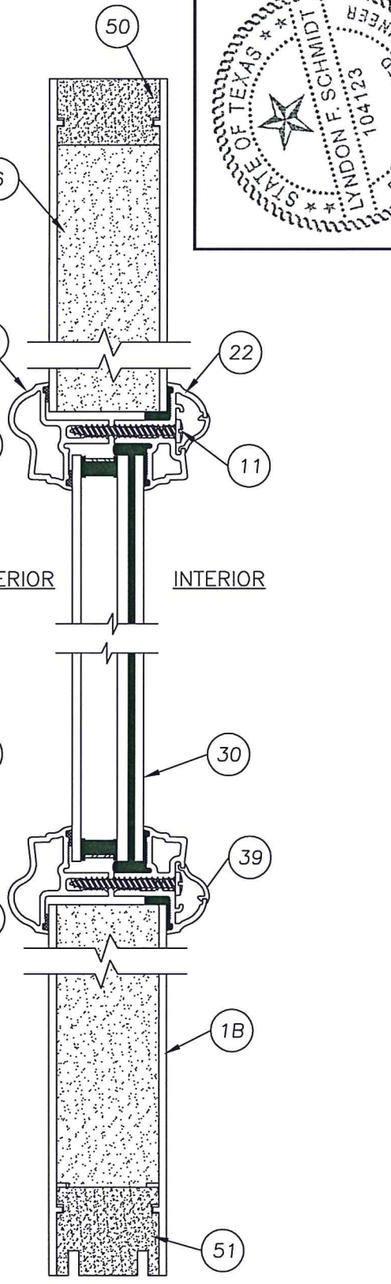

4/4 VERTICAL CROSS SECTION DOOR PANEL

Documents Prepared By: Lyndon F. Schmidt, P.E.
TEXAS P.E. #104123

R.W. BUILDING CONSULTANTS, INC.
P.O. Box 230 Valrico FL. 33595
Phone No.: 813.659.9197

TEXAS BOARD OF PROFESSIONAL ENGINEERS
CERTIFICATE OF REGISTRATION # F-11852

STATE OF TEXAS — LYNDON F. SCHMIDT — 104123 — LICENSED PROFESSIONAL ENGINEER

7.22.15

PRODUCT: THERMA-TRU GLAZED FIBERGLASS DOOR W/ SIDELITES IN/OUTSWING "IMPACT"

PART OR ASSEMBLY: "FIBER CLASSIC" DOOR/SIDELITE PANEL DETAILS

NO.	DATE	REVISIONS	BY
1	7/22/15	ADDED GENERAL NOTE 5.	LFS

DATE: 7/17/12
SCALE: N.T.S.
DWG. BY: JK
CHK. BY: LFS
DRAWING NO.: TX-4197
SHEET 4 OF 10

© 2012 R.W. BUILDING CONSULTANTS INC.

\Clients\Therma Tru PERMANENT\B - Texas Dept of Ins\TDI - DR 599 - 80 Glazed FG Imp IS - OS Sgls Dbls w-wo Imp SL\C - Drawings\Current\TX-4195-99.dwg, 4.7

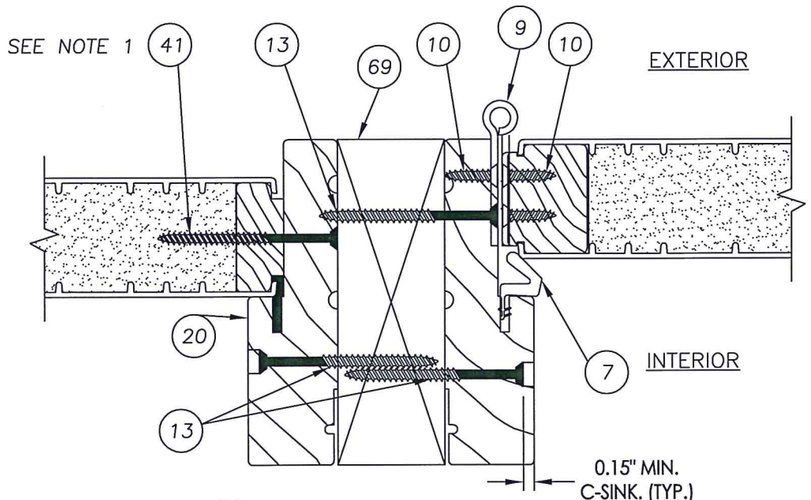

2/5 HORIZONTAL CROSS SECTION
OUTSWING SHOWN (INSWING ALSO APPROVED)
("Smooth Star Series" shown)

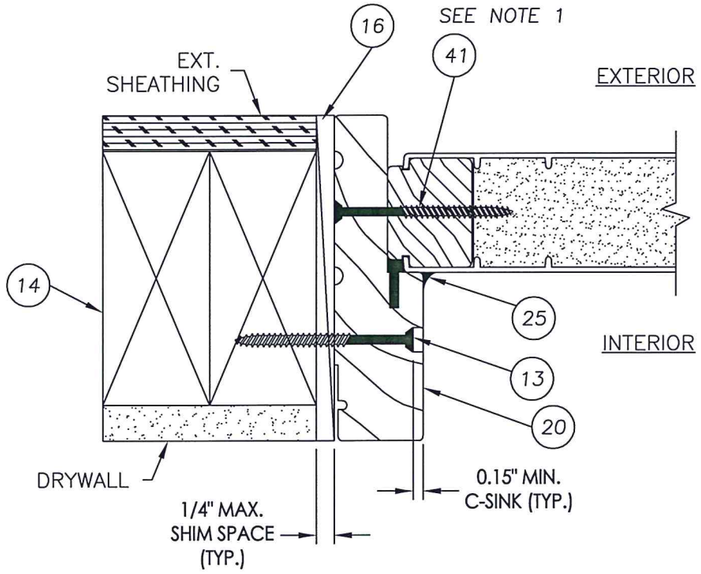

1/5 HORIZONTAL CROSS SECTION
OUTSWING SHOWN (INSWING ALSO APPROVED)
("Smooth Star Series" shown)

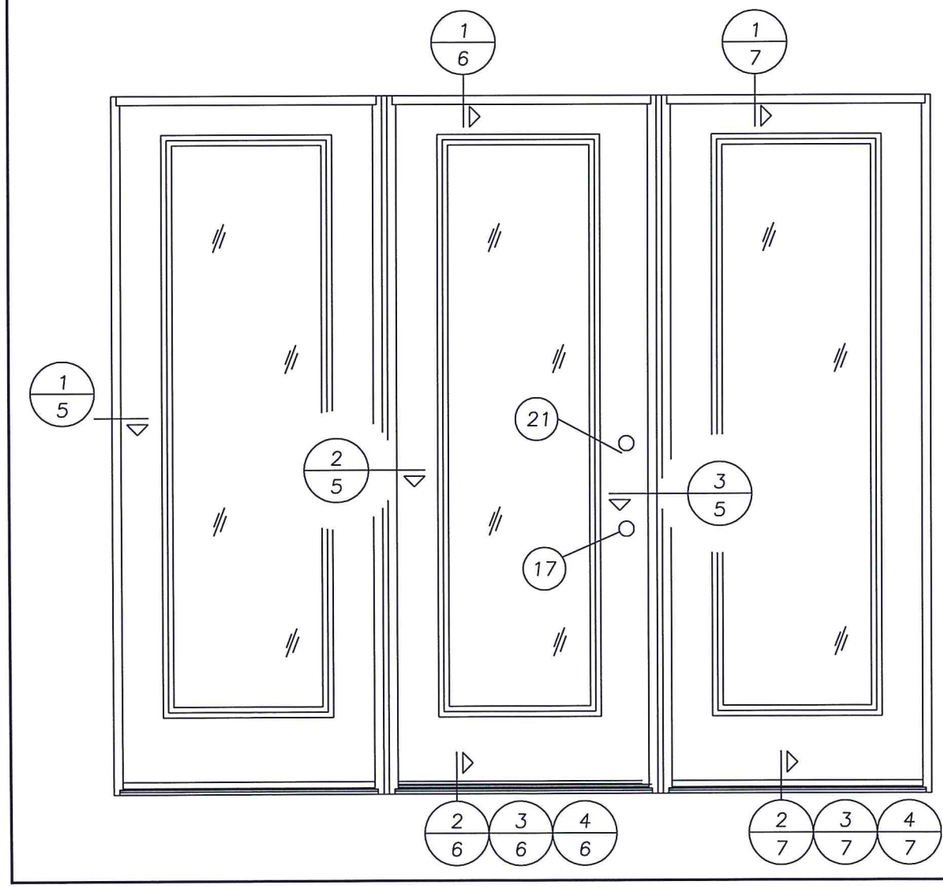

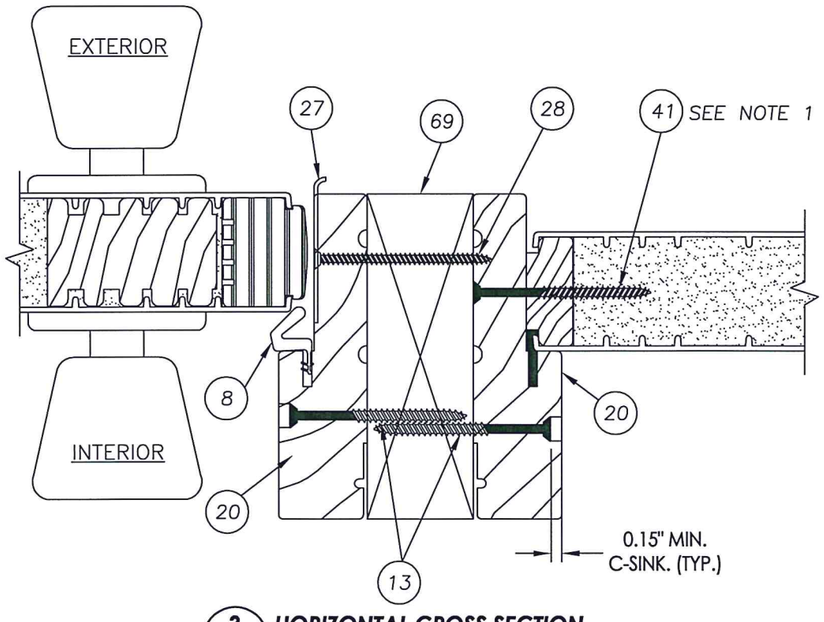

3/5 HORIZONTAL CROSS SECTION
OUTSWING SHOWN (INSWING ALSO APPROVED)
("Smooth Star Series" shown)

NOTE:
1. *SIDELITE ASSEMBLY FASTENERS LOCATED 6" FROM ENDS PLUS 6 MORE EQUALLY SPACED (8 TOTAL).*

STATE OF TEXAS
LYNDON F. SCHMIDT
104123
LICENSED PROFESSIONAL ENGINEER
7.22.15

Documents Prepared By: Lyndon F. Schmidt, P.E.
TEXAS P.E. #104123

R|W BUILDING CONSULTANTS, INC.
P.O. Box 230 Valrico FL 33595
Phone No.: 813.659.9197

TEXAS BOARD OF PROFESSIONAL ENGINEERS
CERTIFICATE OF REGISTRATION # F-11852

PRODUCT: *THERMA-TRU GLAZED FIBERGLASS DOOR W/ SIDELITES IN/OUTSWING "IMPACT"*

PART OR ASSEMBLY: *HORIZONTAL CROSS SECTIONS*

NO.	DATE	REVISIONS	BY
1	7/22/15	ADDED GENERAL NOTE 5.	LFS

DATE: 7/17/12
SCALE: N.T.S.
DWG. BY: JK
CHK. BY: LFS
DRAWING NO.: TX-4197
SHEET 5 OF 10

© 2012 R.W. BUILDING CONSULTANTS INC.

...\Clients\Therma Tru PERMANENT\B - Texas Dept of Ins\TDI - DR 599 - 80 Glazed FG Imp IS - OS Sgls Dbls w-wo Imp SL\C - Drawings\Current\TX-4195-99.dwg, 5.7

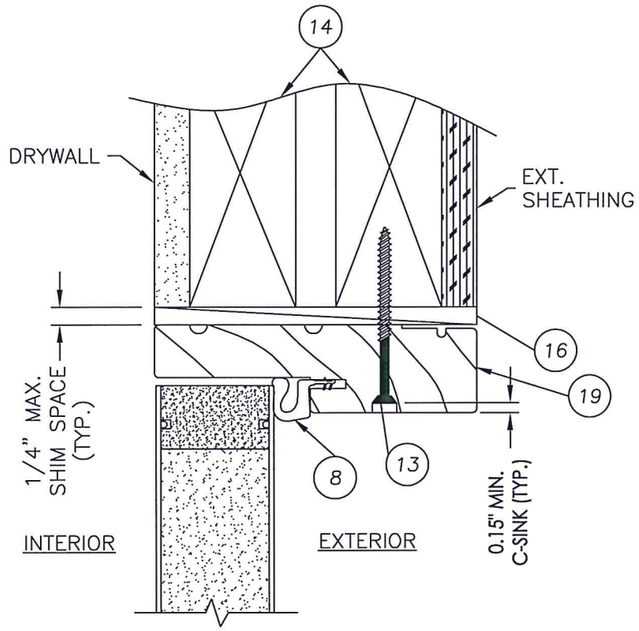

1/6 VERTICAL CROSS SECTION
INSWING SHOWN (OUTSWING ALSO APPROVED)
("SMOOTH STAR SERIES" SHOWN)

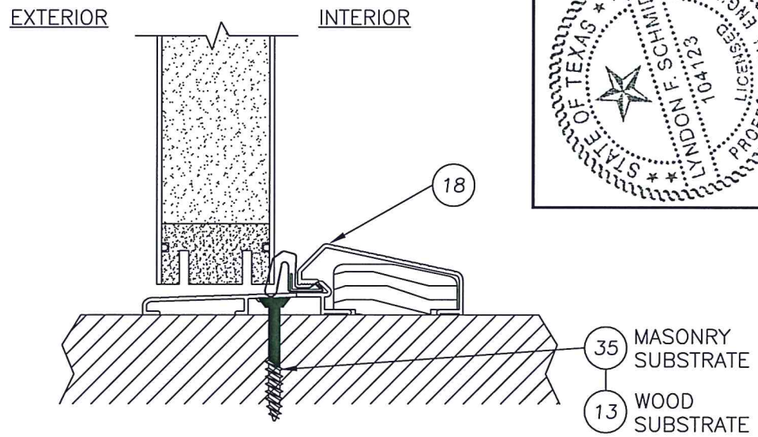

3/6 VERTICAL CROSS SECTION
OUTSWING CONFIGURATION
("SMOOTH STAR SERIES" SHOWN)

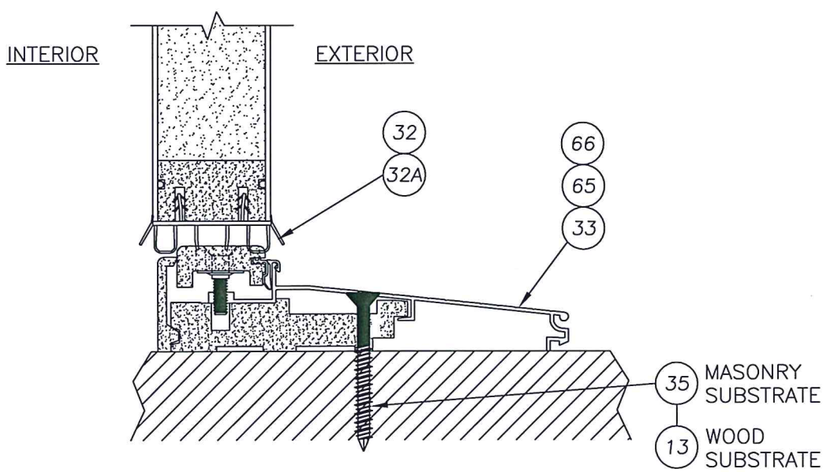

2/6 VERTICAL CROSS SECTION
INSWING CONFIGURATION
("SMOOTH STAR SERIES" SHOWN)

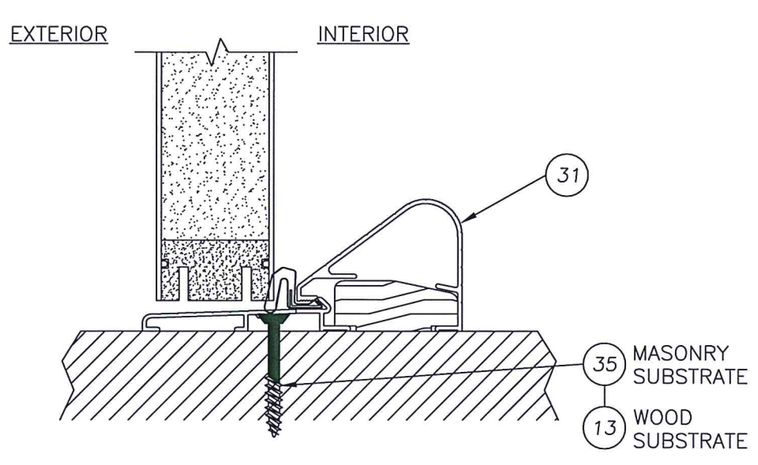

4/6 VERTICAL CROSS SECTION
OUTSWING CONFIGURATION
("SMOOTH STAR SERIES" SHOWN)

STATE OF TEXAS
LYNDON F. SCHMIDT
104123
LICENSED PROFESSIONAL ENGINEER
7-22-15

Documents Prepared By: Lyndon F. Schmidt, P.E.
TEXAS P.E. #104123

R|W BUILDING CONSULTANTS, INC.
P.O. Box 230 Valrico FL. 33595
Phone No.: 813.659.9197

TEXAS BOARD OF PROFESSIONAL ENGINEERS
CERTIFICATE OF REGISTRATION # F-11852

PRODUCT:
THERMA-TRU
GLAZED FIBERGLASS DOOR W/
SIDELITES IN/OUTSWING "IMPACT"
PART OR ASSEMBLY:
VERTICAL
CROSS SECTIONS

NO.	DATE	BY
1	7/22/15	LFS

ADDED GENERAL NOTE 5.

REVISIONS

DATE: 7/17/12
SCALE: N.T.S.
DWG. BY: JK
CHK. BY: LFS
DRAWING NO.: TX-4197
SHEET 6 OF 10

© 2012 R.W. BUILDING CONSULTANTS INC.

\Clients\Therma Tru PERMANENT\B - Texas Dept of Ins\TDI - DR 599 - 80 Glazed FG Imp IS - OS Sgls Dbls w-wo Imp SL\C - Drawings\Current\TX-4195-99.dwg, 6.7

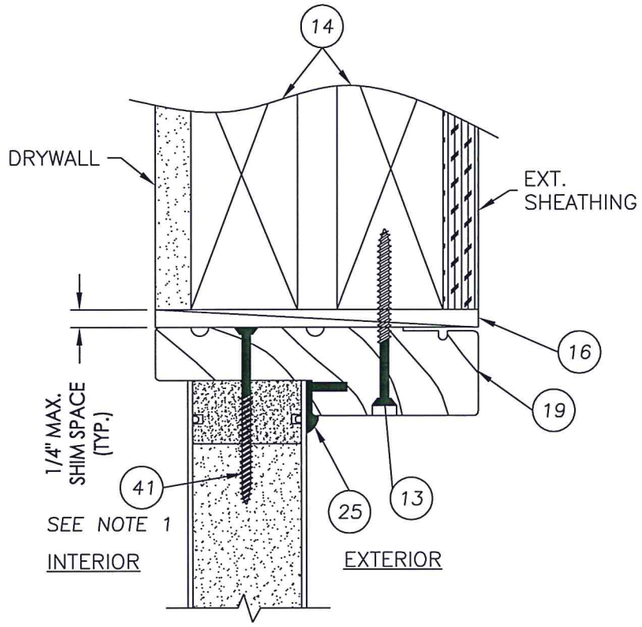

1/7 VERTICAL CROSS SECTION
INSWING SHOWN (OUTSWING ALSO APPROVED)
("SMOOTH STAR SERIES" SHOWN)

NOTE:
1. SIDELITE ASSEMBLY FASTENERS LOCATED 6" FROM ENDS PLUS ONE AT CENTERLINE (3 TOTAL).

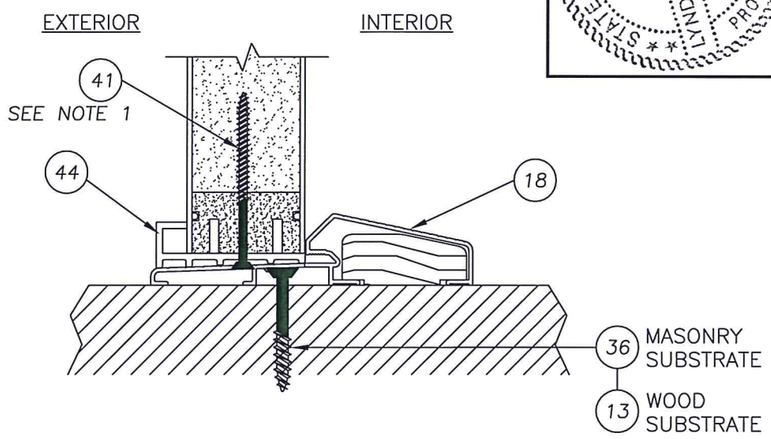

3/7 VERTICAL CROSS SECTION
OUTSWING CONFIGURATION
("SMOOTH STAR SERIES" SHOWN)

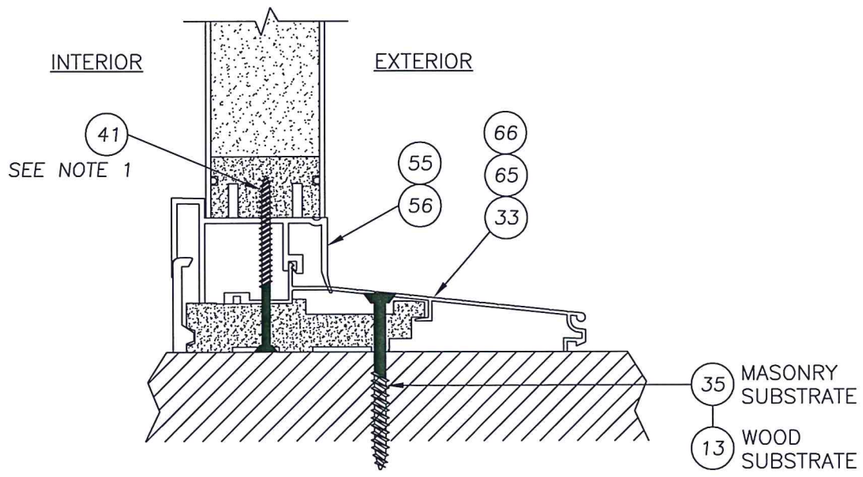

2/7 VERTICAL CROSS SECTION
INSWING CONFIGURATION
("SMOOTH STAR SERIES" SHOWN)

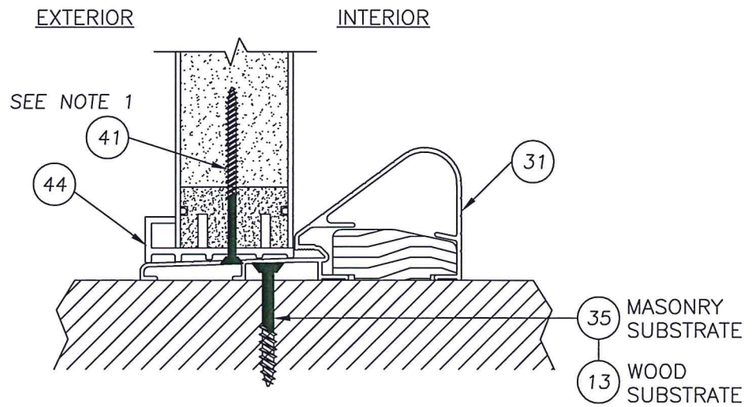

4/7 VERTICAL CROSS SECTION
OUTSWING CONFIGURATION
("SMOOTH STAR SERIES" SHOWN)

STATE OF TEXAS
LYNDON F. SCHMIDT
104123
LICENSED PROFESSIONAL ENGINEER
7.22.15

Documents Prepared By: Lyndon F. Schmidt, P.E.
TEXAS P.E. #104123
R.W. BUILDING CONSULTANTS, INC.
P.O. Box 230 Valrico FL. 33595
Phone No.: 813.659.9197
TEXAS BOARD OF PROFESSIONAL ENGINEERS
CERTIFICATE OF REGISTRATION # F-11852

PRODUCT: THERMA-TRU FIBERGLASS DBL DOOR W/ GLAZED FIBERGLASS SIDELITES IN/OUTSWING "IMPACT"
PART OR ASSEMBLY: VERTICAL CROSS SECTIONS

NO.	DATE	REVISIONS	BY
1	7/22/15	ADDED GENERAL NOTE 5.	LFS

DATE: 7/17/12
SCALE: N.T.S.
DWG. BY: JK
CHK. BY: LFS
DRAWING NO.: TX-4197
SHEET 7 OF 10

© 2012 R.W. BUILDING CONSULTANTS INC.

...\Clients\Therma Tru PERMANENT\B - Texas Dept of Ins\TDI - DR 599 - 80 Glazed FG Imp IS - OS Sgls Dbls w-wo Imp SLVC - Drawings\Current\TX-4195-99.dwg, 7.7

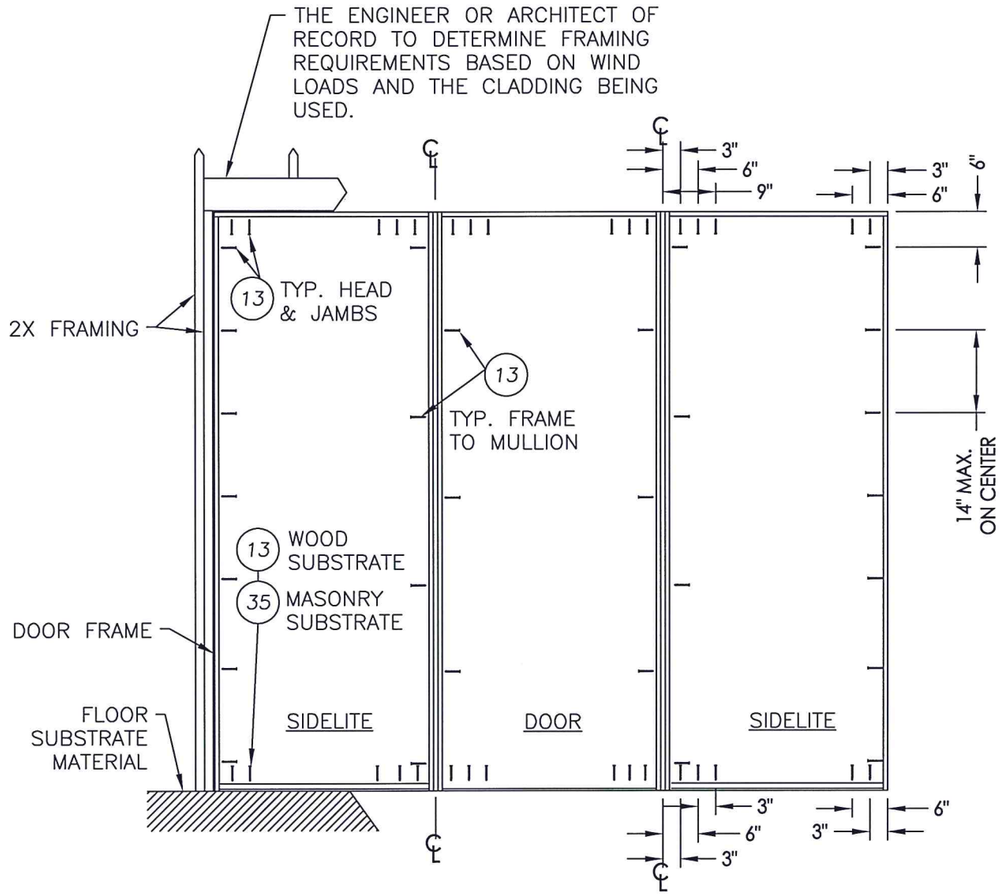

FRAME ANCHORING

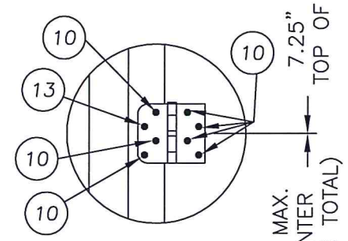

HINGE DETAIL

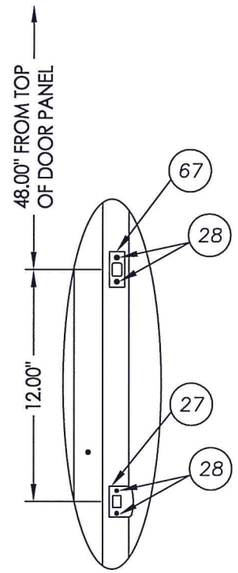

LATCH & DEADBOLT DETAIL

CONCRETE ANCHOR NOTES:

1. *Concrete anchor locations at the corners may be adjusted to maintain the min. edge distance to mortar joints.*
2. *Concrete anchor locations noted as "MAX. ON CENTER" must be adjusted to maintain the min. edge distance to mortar joints, additional concrete anchors may be required to ensure the "MAX. ON CENTER" dimension are not exceeded.*
3. *Concrete anchor table:*

ANCHOR TYPE	ANCHOR SIZE	MIN. EMBEDMENT	MIN. CLEARANCE TO MASONRY EDGE	MIN. CLEARANCE TO ADJACENT ANCHOR
ITW TAPCON®	1/4"	1-3/4"	2-1/2"	3"
ELCO ULTRACON®	1/4"	1-3/4"	1"	3"

STATE OF TEXAS — LYNDON F. SCHMIDT 104123 — LICENSED PROFESSIONAL ENGINEER — 7.22.15

Documents Prepared By: Lyndon F. Schmidt, P.E.
TEXAS P.E. #104123

R.W. BUILDING CONSULTANTS, INC.
P.O. Box 230 Valrico FL. 33595
Phone No.: 813.659.9197

TEXAS BOARD OF PROFESSIONAL ENGINEERS
CERTIFICATE OF REGISTRATION # F-11852

PRODUCT: *THERMA-TRU FIBERGLASS DOOR W/ GLAZED SIDELITES IN/OUTSWING "IMPACT"*

PART OR ASSEMBLY: *FRAME ANCHORING*

NO.	DATE	REVISIONS	BY
1	7/22/15	*ADDED GENERAL NOTE 5.*	LFS

DATE: 7/17/12
SCALE: N.T.S.
DWG. BY: JK
CHK. BY: LFS
DRAWING NO.: TX-4197
SHEET 8 OF 10

© 2012 R.W. BUILDING CONSULTANTS INC.

...\Clients\Therma Tru PERMANENT\B - Texas Dept of Ins\TDI - DR 599 - 80 Glazed FG Imp IS - OS Sgls Dbls w-wo Imp SL\C - Drawings\Current\TX-4195-99.dwg, 8.7

4 HINGE / SIDELITE STILE (SMOOTH STAR

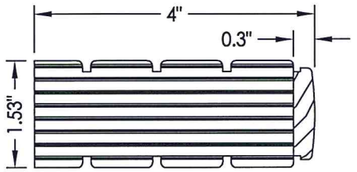

3 LATCH STILE (SMOOTH STAR)

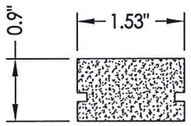

42 SIDELITE TOP RAIL (SMOOTH STAR)

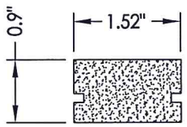

2 DOOR TOP RAIL (SMOOTH STAR)

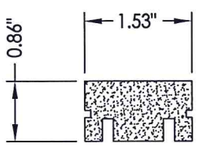

5 BOTTOM RAIL DOOR / SIDELITE (SMOOTH STAR)

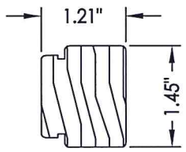

52 HINGE STILE (FIBER CLASSIC)

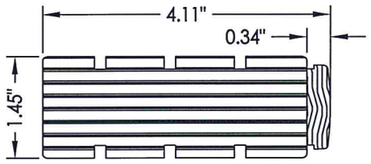

54 LOCK STILE (FIBER CLASSIC)

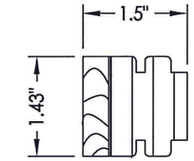

49 HINGE STILE (CLASSIC CRAFT) (& RUSTIC)

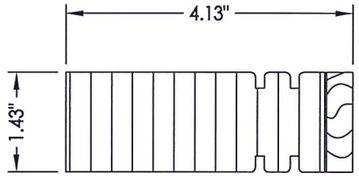

48 LATCH STILE (CLASSIC CRAFT) (& RUSTIC)

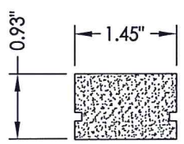

50 DOOR TOP RAIL (FIBER CLASSIC)

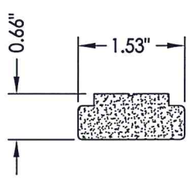

59 SIDELITE TOP & BOTTOM RAIL (CLASSIC CRAFT & RUSTIC) (FIBER CLASSIC)

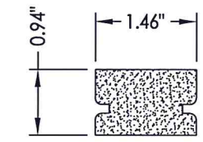

46 DOOR TOP RAIL (CLASSIC CRAFT) (& RUSTIC)

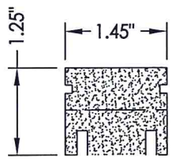

51 DOOR BOTTOM RAIL (FIBER CLASSIC)

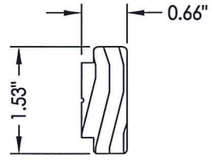

61 SIDELITE STILE (CLASSIC CRAFT & RUSTIC) (FIBER CLASSIC)

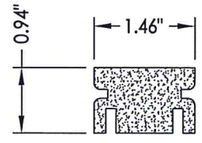

47 DOOR BOTTOM RAIL (CLASSIC CRAFT) (& RUSTIC)

STATE OF TEXAS
LYNDON F. SCHMIDT
104123
LICENSED PROFESSIONAL ENGINEER
7.22.15

Documents Prepared By: Lyndon F. Schmidt, P.E.
TEXAS P.E. #104123

RW BUILDING CONSULTANTS, INC.
P.O. Box 230 Valrico FL. 33595
Phone No.: 813.659.9197

TEXAS BOARD OF PROFESSIONAL ENGINEERS
CERTIFICATE OF REGISTRATION # F-11852

PRODUCT: THERMA-TRU FIBERGLASS DOOR W/ SIDELITES IN/OUTSWING "IMPACT"

PART OR ASSEMBLY: COMPONENTS

NO.	DATE	REVISIONS	BY
1	7/22/15	ADDED GENERAL NOTE 5.	LFS

DATE: 7/17/12
SCALE: N.T.S.
DWG. BY: JK
CHK. BY: LFS
DRAWING NO.: TX-4197
SHEET 9 OF 10

© 2012 R.W. BUILDING CONSULTANTS INC.

\Clients\Therma Tru PERMANENT\B - Texas Dept of Ins\TDI - DR 599 - 80 Glazed FG Imp IS - OS Sgls Dbls w-wo Imp SL\C - Drawings\Current\TX-4195-99.dwg, 9.7

Item	DESCRIPTION	Material
1	DOOR SKIN; SMOOTH STAR SERIES (.075" MIN.)	FIBERGLASS
1A	DOOR SKIN; CLASSIC CRAFT & RUSTIC SERIES (0.090" MIN.)	FIBERGLASS
1B	DOOR SKIN; FIBER CLASSIC SERIES (.065" MIN.)	FIBERGLASS
2	TOP RAIL DOOR THERMA-TRU (SMOOTH STAR)	COMP.
3	LATCH STILE DOOR THERMA-TRU (SMOOTH STAR)	LVL
4	HINGE STILE / DOOR, STILE / SIDELITE THERMA-TRU (SMOOTH STAR)	WOOD
5	BOTTOM RAIL DOOR THERMA-TRU (SMOOTH STAR)	COMP.
6	POLYURETHANE FOAM (1.9lbs. DENSITY)	FOAM
7	MEDIUM REACH COMPRESSION WEATHER-STRIP (THERMA-TRU)	FOAM
8	LONG REACH COMPRESSION WEATHER-STRIP (THERMA-TRU)	FOAM
9	4" x 4" HINGE .097" THK. (THERMA-TRU)	STEEL
10	#10 x 3/4" PFH WOOD SCREW (Hinge to Frame)	STEEL
12	#10 x 2" PFH WOOD SCREW	STEEL
13	#10 x 2-1/2" PFH WOOD SCREW	STEEL
14	2X FRAMING (G>= 0.42)	WOOD
16	MAX. 1/4" SHIM MATERIAL	WOOD
17	LOCK - KWIKSET 200 SERIES	STEEL
18	THRESHOLD OUTSWING (THERMA-TRU)	ALUM./WOOD
19	HEADER JAMB (4.656" x 1.25" THERMA-TRU, PINE)	WOOD
20	SIDE JAMB (4.656" x 1.25" THERMA-TRU) (FJ PINE)	WOOD
21	DEADBOLT - KWIKSET 780 SERIES	STEEL
22	INTERIOR LITE FRAME	ALUM.
23	EXTERIOR LITE FRAME	ALUM.
24	LOCK BLOCK (SMOOTH STAR)	WOOD
25	SILICONE CAULK	SILICONE
26	CELLULAR GLAZING TAPE	FOAM
27	LATCH STRIKE	STEEL
28	#8 x 2-1/2" PFH WOOD SCREW	STEEL
29	#8 x 3" PFH SCREW	STEEL
30	1" THK. INSUL. LAMINATED GLASS (SAFLEX PVB INTERLAYER) 1/8" TEMP.- AIR - 5/32" ANN. / 0.090" SAFLEX PVB / 1/8" ANN.	GLASS
31	OUTSWING THRESHOLD COASTAL	ALUM./WOOD
32	DOOR BOTTOM SWEEP (INSWING)	PVC
32A	DOOR BOTTOM SWEEP (INSWING)	PVC
33	INSWING THRESHOLD HPA	ALUM./COMP.
35	1/4" ELCO OR ITW CONCRETE SCREW (1-3/4" MIN. EMB.)	STEEL
39	LITE FRAME TRIM	PVC
40	#9 x 3" PFH WOOD SCREW	STEEL
41	#9 x 2-1/2" PFH SCREW	STEEL
44	OUTSWING SIDELITE ADAPTER	PVC
46	TOP RAIL (CLASSIC CRAFT & RUSTIC)	COMP.
47	BOTTOM RAIL (CLASSIC CRAFT & RUSTIC)	COMP.
48	LATCH SIDE STILE (CLASSIC CRAFT & RUSTIC)	LSL / OAK
49	HINGE SIDE STILE (CLASSIC CRAFT & RUSTIC)	LSL / OAK
50	TOP RAIL (FIBER CLASSIC)	COMP.
51	BOTTOM RAIL (FIBER CLASSIC)	COMP.
52	HINGE SIDE STILE (FIBER CLASSIC)	WOOD
54	LATCH SIDE STILE (FIBER CLASSIC)	LVL / OAK
55	INSWING SIDELITE SPACER	PVC
56	INSWING SIDELITE SPACER	PVC
59	SIDELITE TOP & BOTTOM RAIL (CLASSIC CRAFT, RUSTIC & FIBER CLASSIC)	COMP.
61	SIDELITE STILE (CLASSIC CRAFT, RUSTIC & FIBER CLASSIC)	WOOD
65	INSWING THRESHOLD SELF ADJUSTING	ALUM./COMP.
66	INSWING THRESHOLD IMPERIAL	ALUM./COMP.
67	DEAD BOLT STRIKE PLATE	STEEL
69	2X MULLION (G >= 0.42)	WOOD

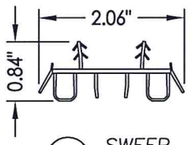

32A SWEEP

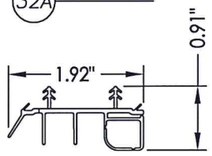

32 SWEEP

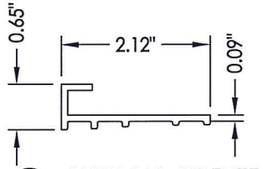

44 OUTSWING SIDELITE ADAPTER

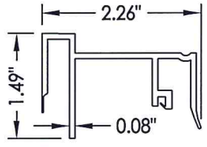

55 INSWING SIDELITE ADAPTER

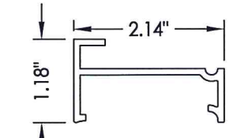

56 INSWING SIDELITE ADAPTER

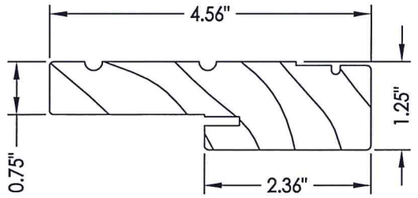

19 20 HEAD & SIDE JAMB

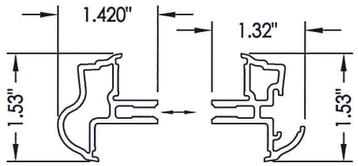

23 EXT. LITE FRAME
22 INT. LITE FRAME

65 INSWING SELF ADJUST THRESHOLD

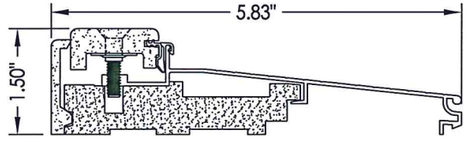

66 INSWING IMPERIAL THRESHOLD

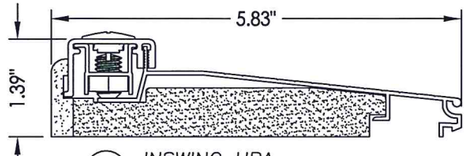

33 INSWING HPA THRESHOLD

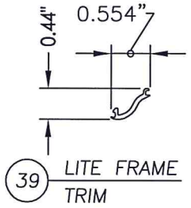

39 LITE FRAME TRIM

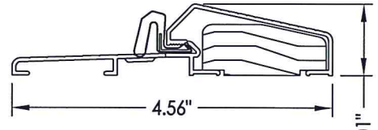

18 OUTSWING THRESHOLD

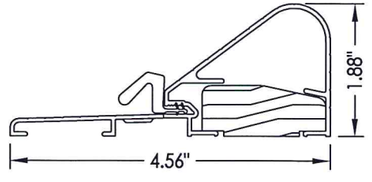

31 OUTSWING COASTAL THRESHOLD

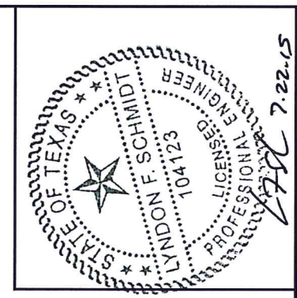

7.22.15

Documents Prepared By: Lyndon F. Schmidt, P.E.
TEXAS P.E. #104123

R.W. BUILDING CONSULTANTS, INC.
P.O. Box 230 Valrico FL. 33595
Phone No.: 813.659.9197

TEXAS BOARD OF PROFESSIONAL ENGINEERS
CERTIFICATE OF REGISTRATION # F-11852

PRODUCT: THERMA-TRU FIBERGLASS DOOR WITH SIDELITES IN/OUTSWING "IMPACT"

PART OR ASSEMBLY: BILL OF MATERIAL & COMPONENTS

NO.	DATE	REVISIONS	BY
1	7/22/15	ADDED GENERAL NOTE 5.	LFS

DATE: 7/17/12
SCALE: N.T.S.
DWG. BY: JK
CHK. BY: LFS
DRAWING NO.: TX-4197
SHEET 10 OF 10

© 2012 R.W. BUILDING CONSULTANTS INC.

C:\Clients\Therma Tru PERMANENT\B - Texas Dept of Ins\TDI - DR 599 - 80 Glazed FG Imp IS - OS Sgls Dbls w-wo Imp SL\C - Drawings\Current\TX-4195-99.dwg, 10.7